100

TRUSTEES

Fidelity Savings & Loan Ass'n
1200 Fifth Avenue
San Rafael, California 94901

SIGNATURE Patricia O. Miller

NOTARY

SIGNATURE Blanche [illegible]

NOTARY Martha L. Alderson

OFFICIAL SEAL
MARTHA L. ALDERSON
NOTARY PUBLIC - CALIFORNIA
MARIN COUNTY
My comm. expires MAR 9, 1979

SIGNATURE

NOTARY

SIGNATURE Ethel [illegible]

NOTARY

OFFICIAL SEAL
ROBERT A. FONAROW
NOTARY PUBLIC - CALIFORNIA
PRINCIPAL OFFICE IN
MARIN COUNTY
My Commission Expires Oct. 30, 1977

SIGNATURE Shelley M. Morgan

NOTARY Robert A. Fonarow

OFFICIAL SEAL
ROBERT A. FONAROW
NOTARY PUBLIC - CALIFORNIA
PRINCIPAL OFFICE IN
MARIN COUNTY
My Commission Expires October 30, 1977

STATE OF CALIFORNIA } SS.
COUNTY OF MARIN

ON NOVEMBER 19, 1975 BEFORE ME, THE UNDERSIGNED, A NOTARY PUBLIC IN AND FOR SAID COUNTY AND STATE, PERSONALLY APPEARED T.E. PETERSEN, VICE PRES. AND GEORGE T. MINNS, ASS'T SECRETARY OF THE CORPORATION THAT EXECUTED THE WITHIN INSTRUMENT.

SIGNATURE: Silma Corder

OFFICIAL SEAL
SILMA CORDER
NOTARY PUBLIC - CALIFORNIA
PRINCIPAL OFFICE IN
MARIN COUNTY
My Commission Expires April 17, 1977

OWNERS CERTIFICATE

THE UNDERSIGNED ARE THE ONLY PERSONS HAVING ANY RECORD TITLE INTEREST IN THE LANDS DIVIDED AND SHOWN HEREON EXCLUSIVE OF STREETS ALREADY DEDICATED AND DO HEREBY CONSENT TO THE PREPARATION AND RECORDING OF THIS MAP.

Geneviève B. Alexander
MRS. ERIC ALEXANDER

Harold Mielke Jr.
MR. HAROLD MIELKE
Marcia Mielke

ACKNOWLEDGEMENT

STATE OF CALIFORNIA }
COUNTY OF MARIN } S.S.

ON THIS 13th DAY OF October 1975, BEFORE ME, THE UNDERSIGNED A NOTARY PUBLIC IN AND FOR SAID COUNTY & STATE, PERSONALY APPEARED Lt. ERIC ALEXANDER & GENEVIÈVE BRASSEUR ALEXANDER & C. HAROLD MIELKE, JR. & MARCIA R. MIELKE, KNOWN TO ME TO BE THE PERSONS WHOSE NAMES ARE SUBSCRIBED TO THE WITHIN & FOREGOING INSTRUMENT & THEY ACKNOWLEDGED TO ME THAT THEY EXECUTED THE SAME AS OWNERS.
IN WITNESS WHEREOF I HAVE HEREUNTO SET MY HAND AND AFFIXED MY OFFICIAL SEAL THE DAY & YEAR OF THIS CERTIFICATE FIRST ABOVE WRITTEN.
MY COMMISSION EXPIRES 4-17-77

OFFICIAL SEAL
SILMA CORDER
NOTARY PUBLIC - CALIFORNIA
PRINCIPAL OFFICE IN
MARIN COUNTY
My Commission Expires April 17, 1977

Silma Corder
NOTARY PUBLIC IN & FOR SAID COUNTY & STATE

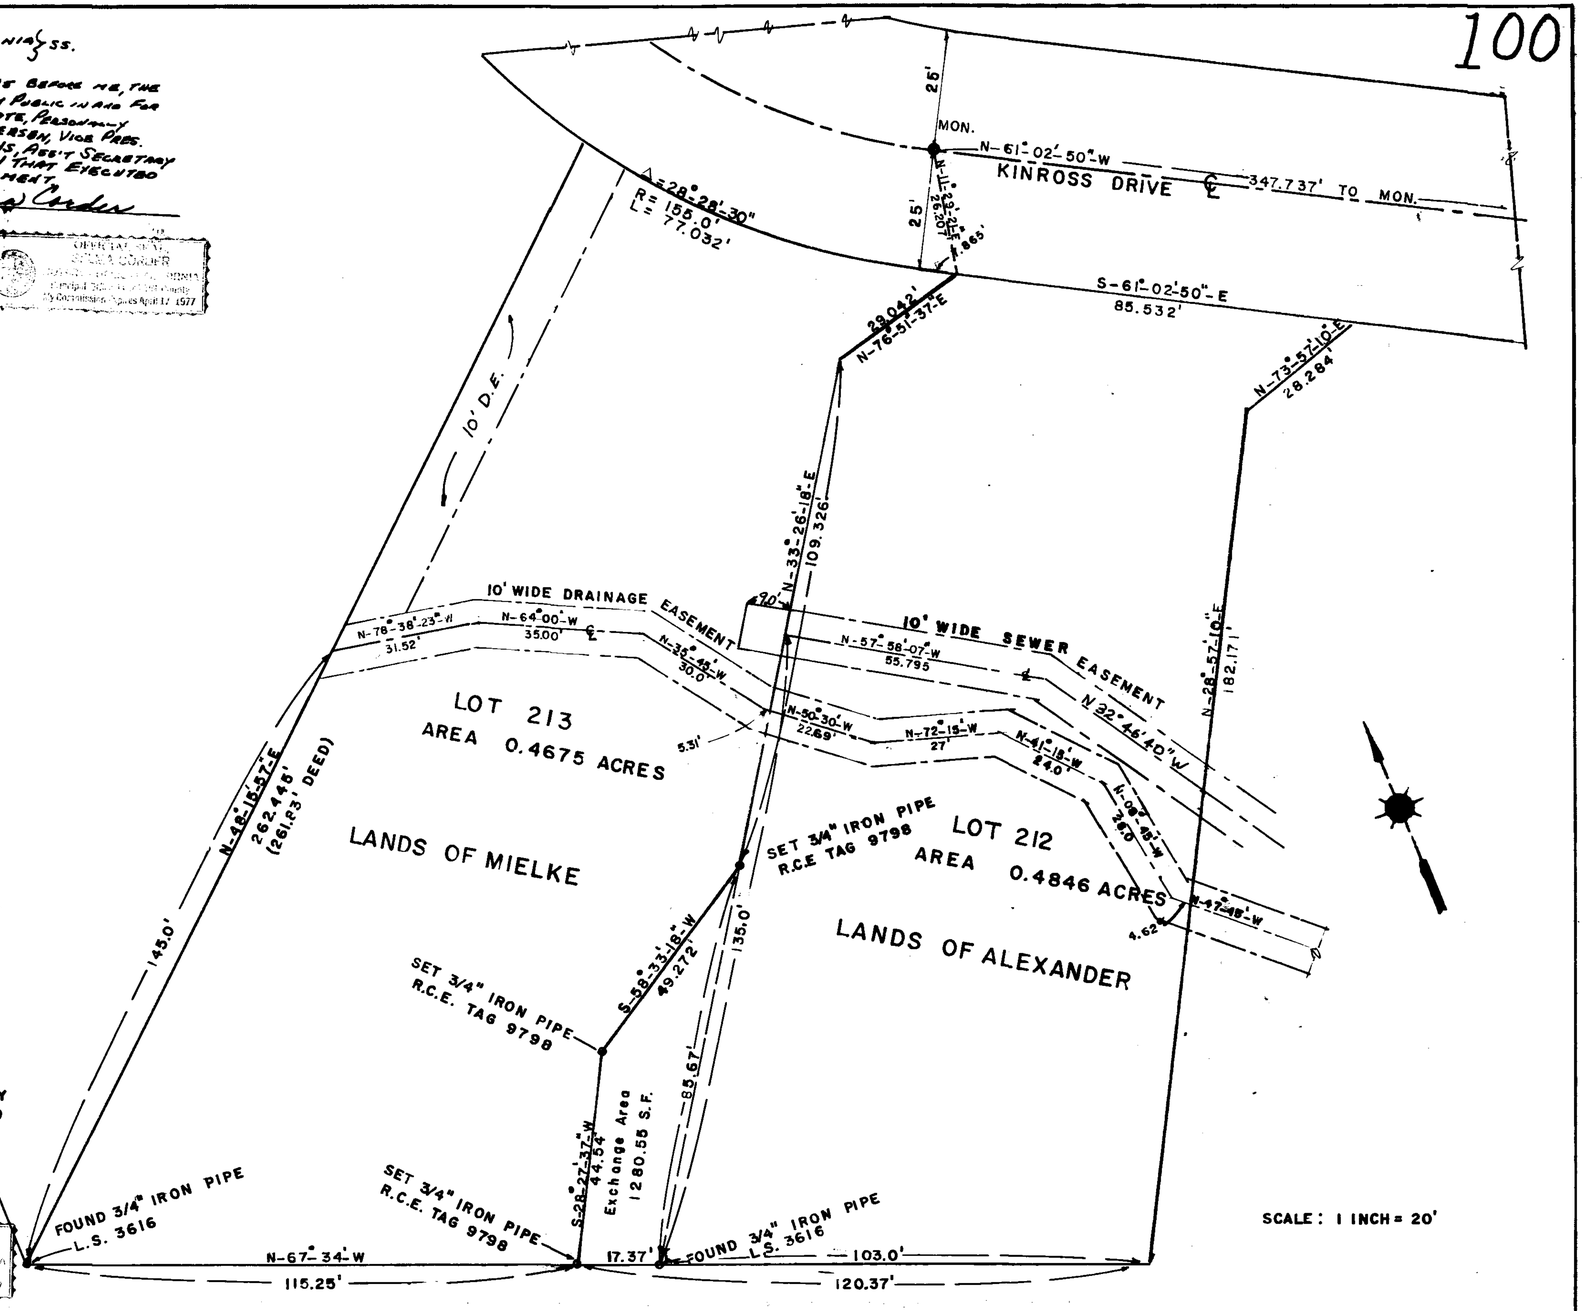

SCALE: 1 INCH = 20'

SURVEYOR'S CERTIFICATE

This map was prepared by me and is based upon a field survey made by me or under my direction in conformance with the requirements of the Subdivision Map Act at the request of Mr Eric Alexander on May 13, 1975. I hereby certify it conforms to the approved tentative approved map and the conditions for approval there of.

Signed James Zerbe No. R.C.E. 9798

CITY ENGINEER CERTIFICATE

This map conforms with the requirements of the Subdivision Map Act and local ordinance.

Dated 11/15 1975

Signed: Ely Caillaudette Jr.

By, Deputy

RECORDER'S CERTIFICATE

Filed this 18th day of November, 1975 at 3:40 P.M. in Book 11 of Maps at page 100 at the request of City of San Rafael
Serial 42849
Fee: 5.00
N.T. Giacomini
County Recorder

By Deputy Alice Lake

BASIS OF BEARING

BEARING N-61°-02'-50"-W BETWEEN ℄ MONUMENTS ON KINROSS DRIVE

PARCEL MAP

LAND TRANSFER MIELKE TO ALEXANDER
CITY OF SAN RAFAEL, COUNTY OF MARIN

JAMES J. ZERBE
CIVIL ENGINEER
2323 FIFTH AVE, SAN RAFAEL, CA.

James Zerbe

Can 3526