90

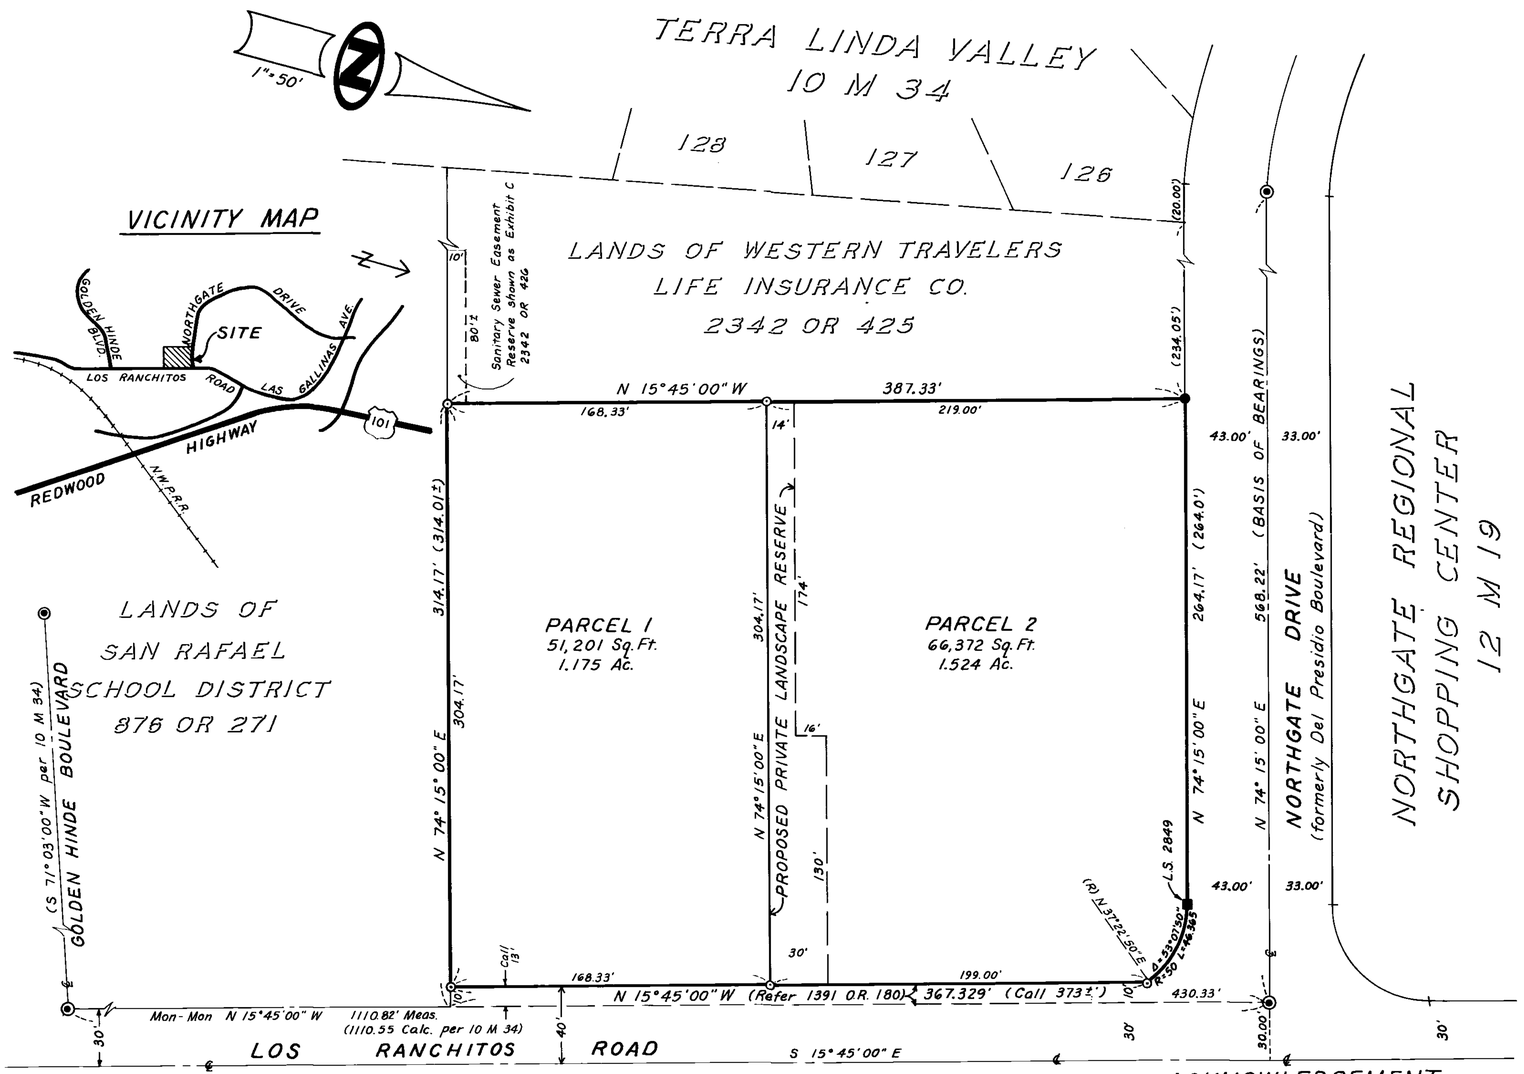

OWNER'S CERTIFICATE

The undersigned are the only persons having any record title interest in the lands divided and shown hereon exclusive of streets already dedicated and do hereby consent to the preparation and recordation of this parcel map.

FAITH EVANGELICAL LUTHERAN CHURCH, A CORPORATION, OWNER

Leslie M. Nelson, President — Eleanor J. Baker, Vice-President

FRED STOKE, LESSEE

Fred Stoke

ACKNOWLEGEMENT

STATE OF CALIFORNIA
COUNTY OF MARIN

On this 24th day of March, 1977, before me, the undersigned, a Notary Public in and for said County and State, personally appeared LESLIE M. NELSON and ELEANOR J. BAKER and _____ respectively of Faith Evangelical Lutheran Church, A Corporation, known to me to be the persons whose names are subscribed to the within and foregoing instrument and they acknowledged to me that they executed the same on behalf of said corporation as Owner.

IN WITNESS WHEREOF I have hereunto set my hand and affixed my Notarial Seal the day and year in this certificate first above written.

My Commission expires 10-29-78.

Notary Public in and for said County and State.

OFFICIAL SEAL
MICHELA. FLOWERS
NOTARY PUBLIC - CALIFORNIA
PRINCIPAL OFFICE IN MARIN COUNTY
My Comm. Expires OCT 29, 1978

RECORDER'S CERTIFICATE

Serial No. 21212 Fee $5.00 Paid
Filed this 29th day of April 1977, at 11:28 A.M. in Book 13 of Parcel Maps at Page 90, at the request of City of San Rafael.

Signed N. T. Giacomini, By Alice Lake, Deputy
County Recorder

CITY ENGINEER'S CERTIFICATE

This map has been examined this 15th day of April 1977, for conformance with the requirements of the Subdivision Map Act and with the San Rafael Municipal Code.

Signed Ely Caillouette Jr.
Ely Caillouette, Jr., City Engineer

BASIS OF BEARINGS

Monument line of Del Presidio Boulevard bearing S 74°15'00"W as shown on Map of Terra Linda Valley (10 RM 34) was taken as Basis of Bearing for this survey. (Northgate Drive formerly Del Presidio Boulevard.)

SURVEYOR'S CERTIFICATE

This map was prepared by me or under my direction and is based on a field survey in conformance with the requirements of the Subdivision Map Act at the request of James Andrew Ring III in Nov. 1976. I hereby certify that it conforms to the Tentative Map and the conditions of approval thereof.

Signed Wallace B. Eshleman
Wallace B. Eshleman, L.S. 3770

LICENSED LAND SURVEYOR WALLACE B. ESHLEMAN No. 3770 STATE OF CALIFORNIA

LEGEND

- ◉ found Standard City Monument
- ● found 3/4" Iron Pipe, tag L.S. 3049
- ■ found 2"x 2" Hub, as noted
- o set 3/4" Iron Pipe, tag L.S. 3770
- ( ) record information

ACKNOWLEDGEMENT

STATE OF CALIFORNIA
COUNTY OF MARIN

On this 1st day of Sept. 1977, before me, the undersigned, a Notary Public in and for said County and State, personally appeared FRED STOKE, known to me to be the person whose name is subscribed to the within and foregoing instrument and he acknowledged to me that he executed the same as Lessee.

IN WITNESS WHEREOF I have hereunto set my hand and affixed my official seal the day and year in this certificate first above written.

My Commission expires 4/2/1980.

Notary Public in and for said County and State.

OFFICIAL SEAL
DIANE MENTJOX
NOTARY PUBLIC - CALIFORNIA
PRINCIPAL OFFICE IN MARIN COUNTY
My Comm. Expires APR 2, 1980

PARCEL MAP

LANDS OF FAITH EVANGELICAL LUTHERAN CHURCH, A CORPORATION

(1130 O.R. 515)

SAN RAFAEL MARIN COUNTY CALIFORNIA

Scale 1"= 50' November 1976

JOHN W. HILL & ASSOCIATES, INC.
Civil Engineers Land Surveyors
Novato California

Sheet 1 of 1

323-0010

Can 3870

BOOK 13 PAGE 90 SER. 21212
P 4-29-77
Can 3810