SUBDIVISIONS,
OF BLOCKS 1. 2. A. AND B.
FROM
SECTION MAP C
MAP OF LANDS
OF THE
Sausalito Land & Ferry Company.
BY
CHAS. DRAYTON GIBBES. C. E.
JANUARY
1884
SCALE 50 FEET TO AN INCH.

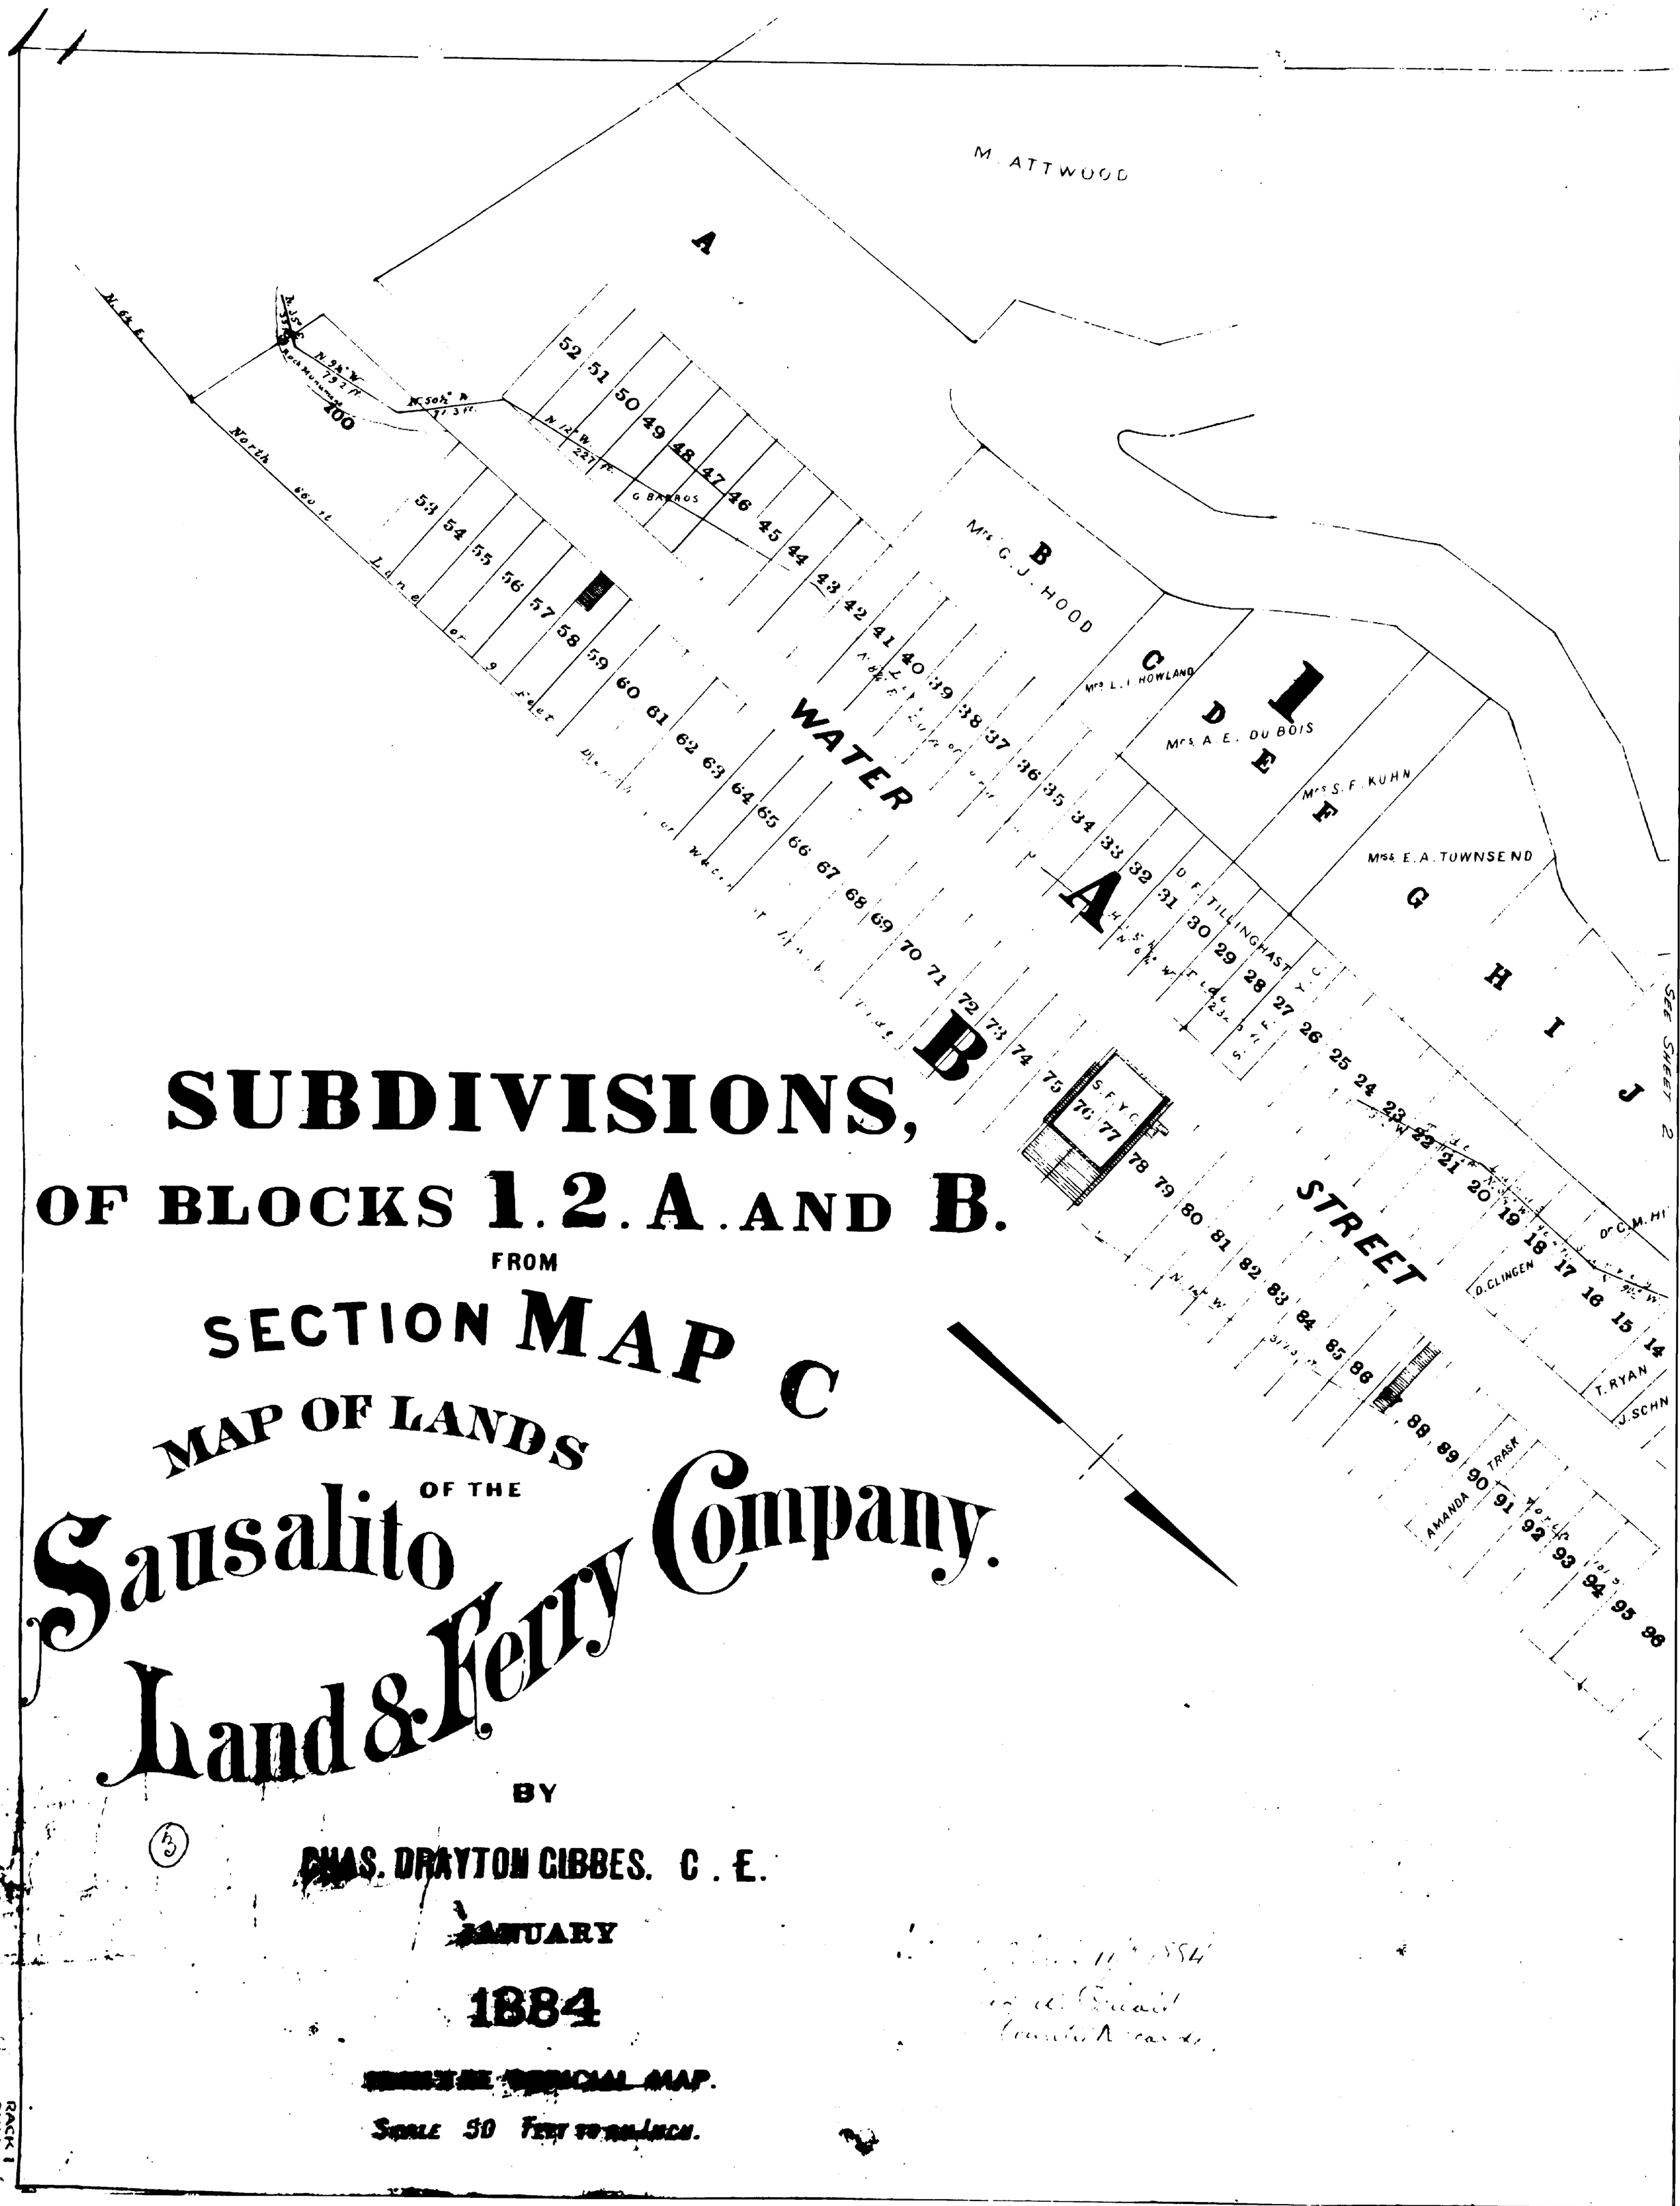

RACK I PULL 3

RACK I PULL 3

RACK 1 PULL 3

2

BULKLEY

C. W. RICHARDS

PRINCESS STREET

4

M. HITCHCOCK

T. RYAN

L

1

Wm. READE

J. E. SLINKEY

2

"EL-MONTE" HOTEL

14 13 12 11 10 9 8

SCHNELL

3

Mrs C. SCHNELL

4

J. E. Mc ELRATH

OFFICE

6

N. SEISE

7

MANCISO AND CORDOZA

8

E. WERMOUTH

SWAZEY and THUMAS

9

2

10

11

D. F. TILLINGHAST

WATER

See Sheet 3

RACK 1
PULL 3
(2)

Stone Monument
@ 27+97 0.3

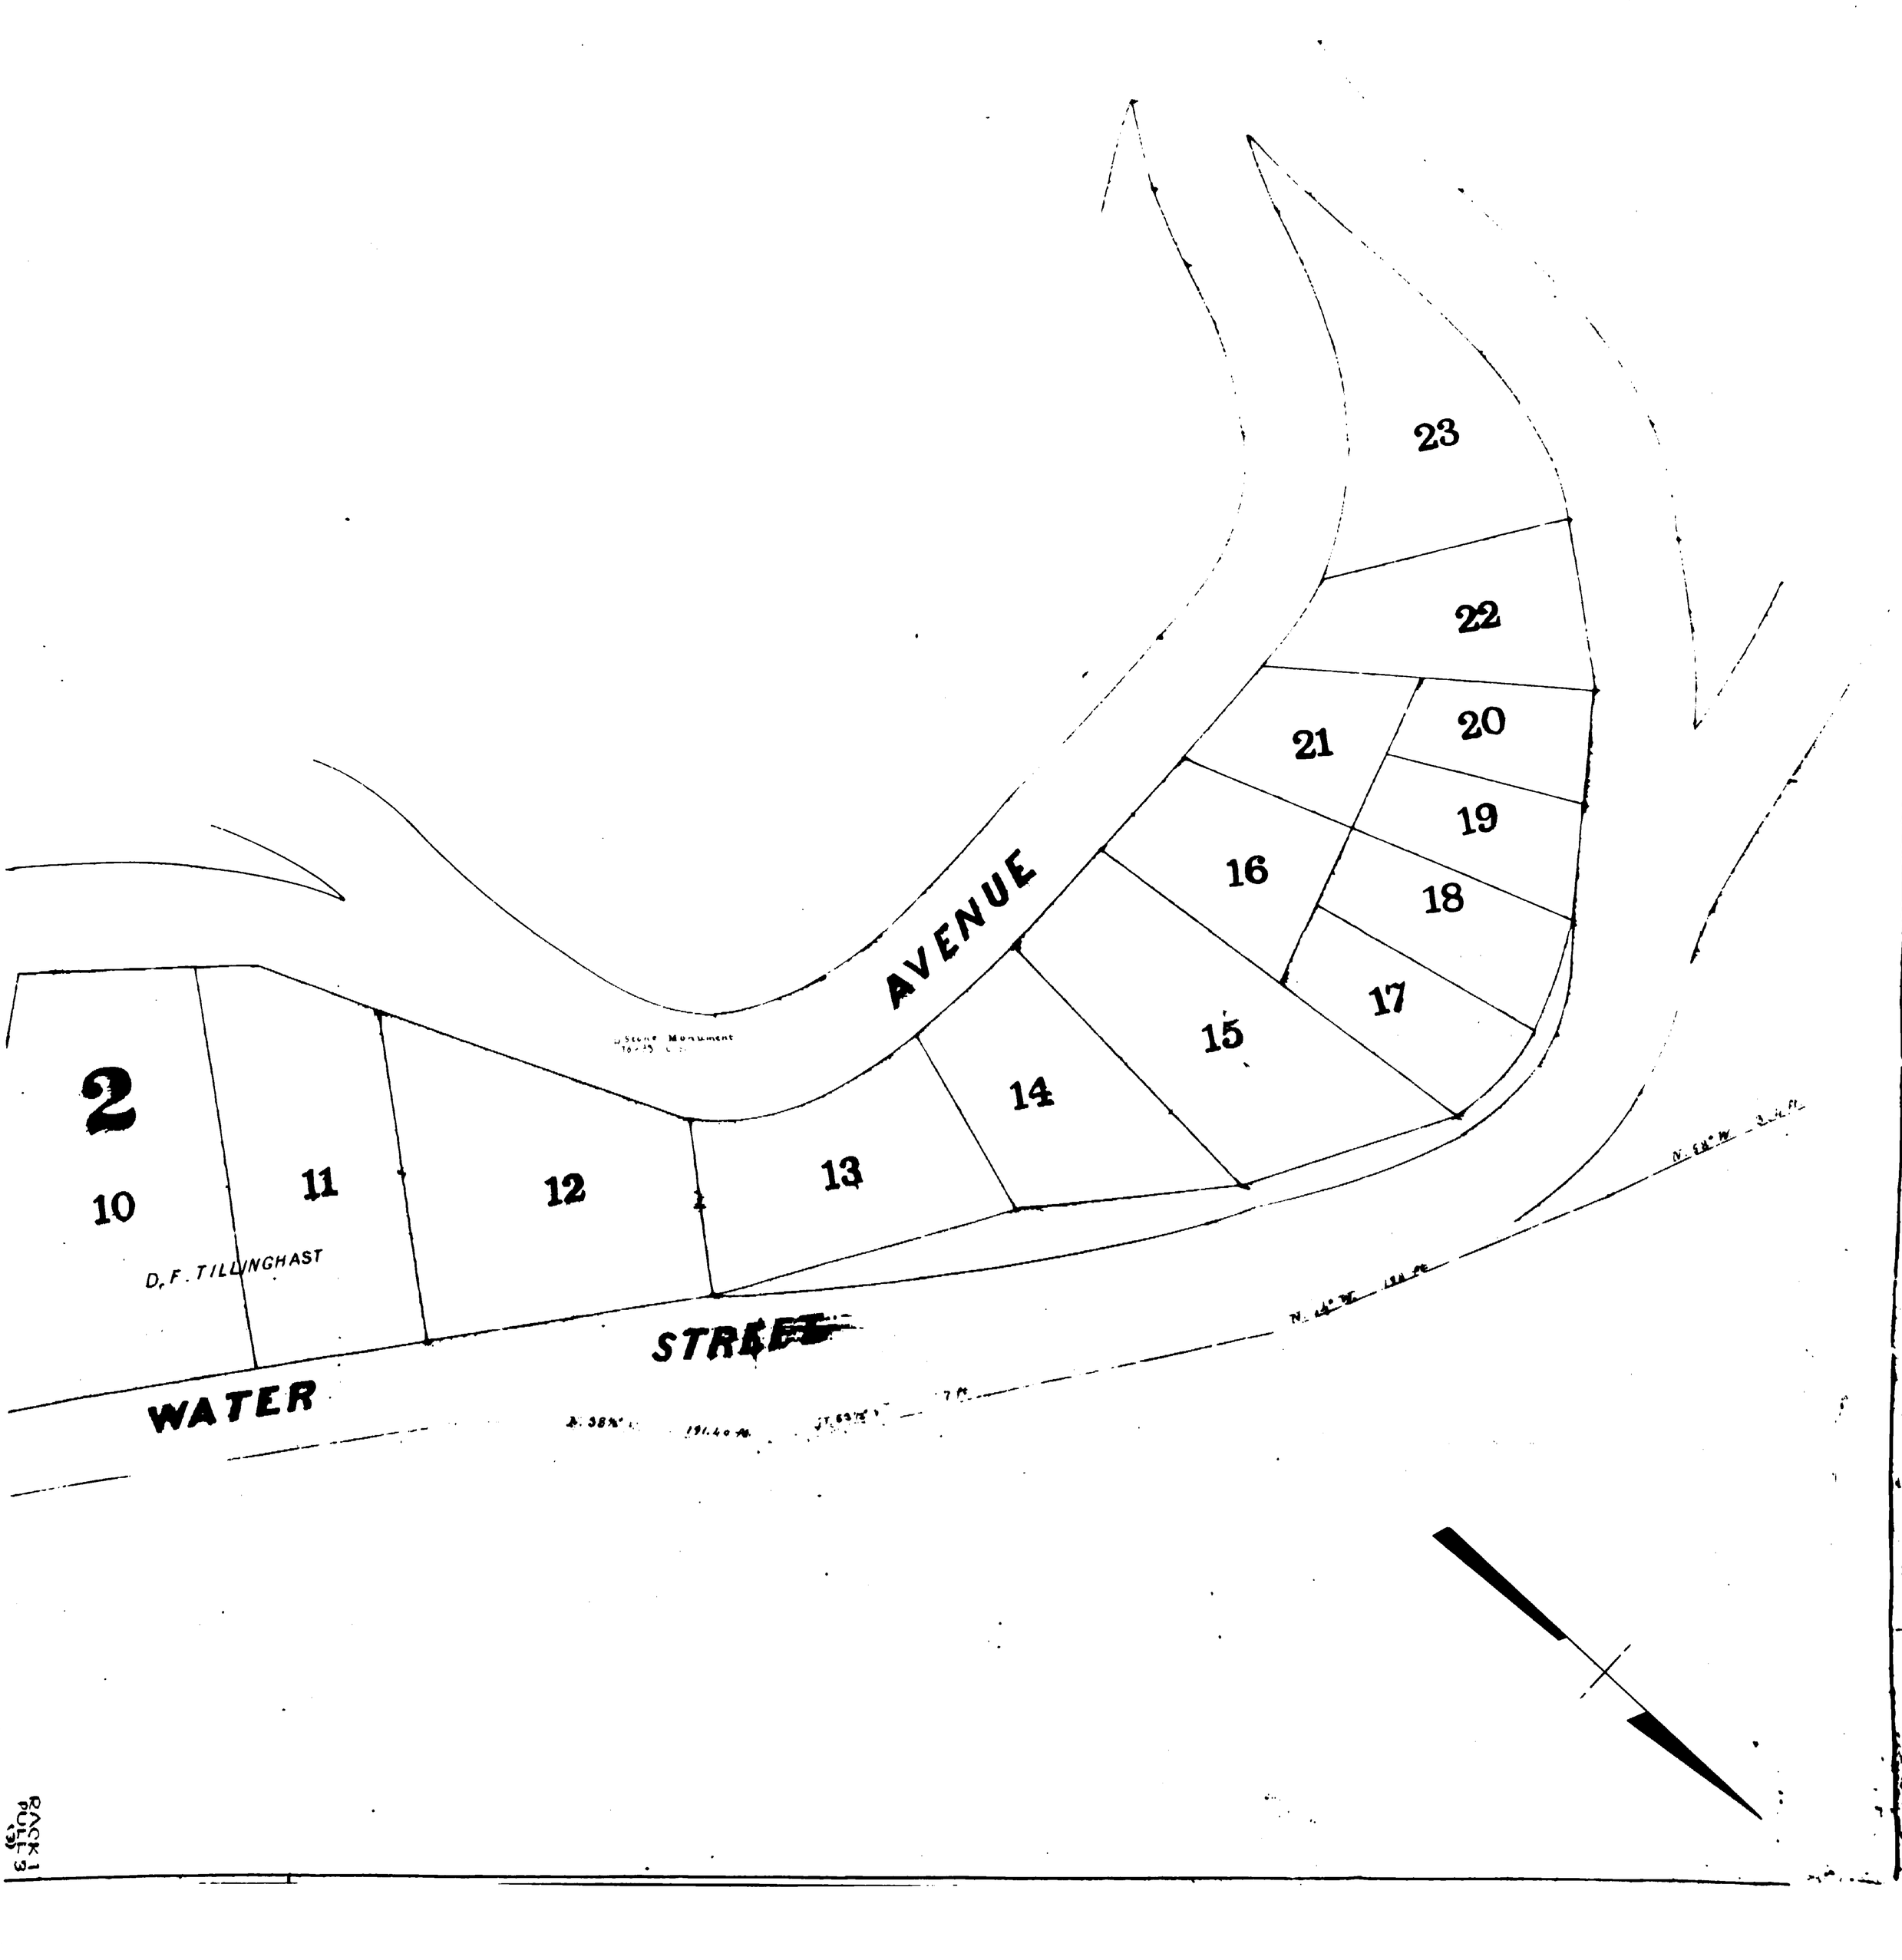

See Sheet 2

RACK 1 PULL 3

RACK 1
PULL 3
(3)

3