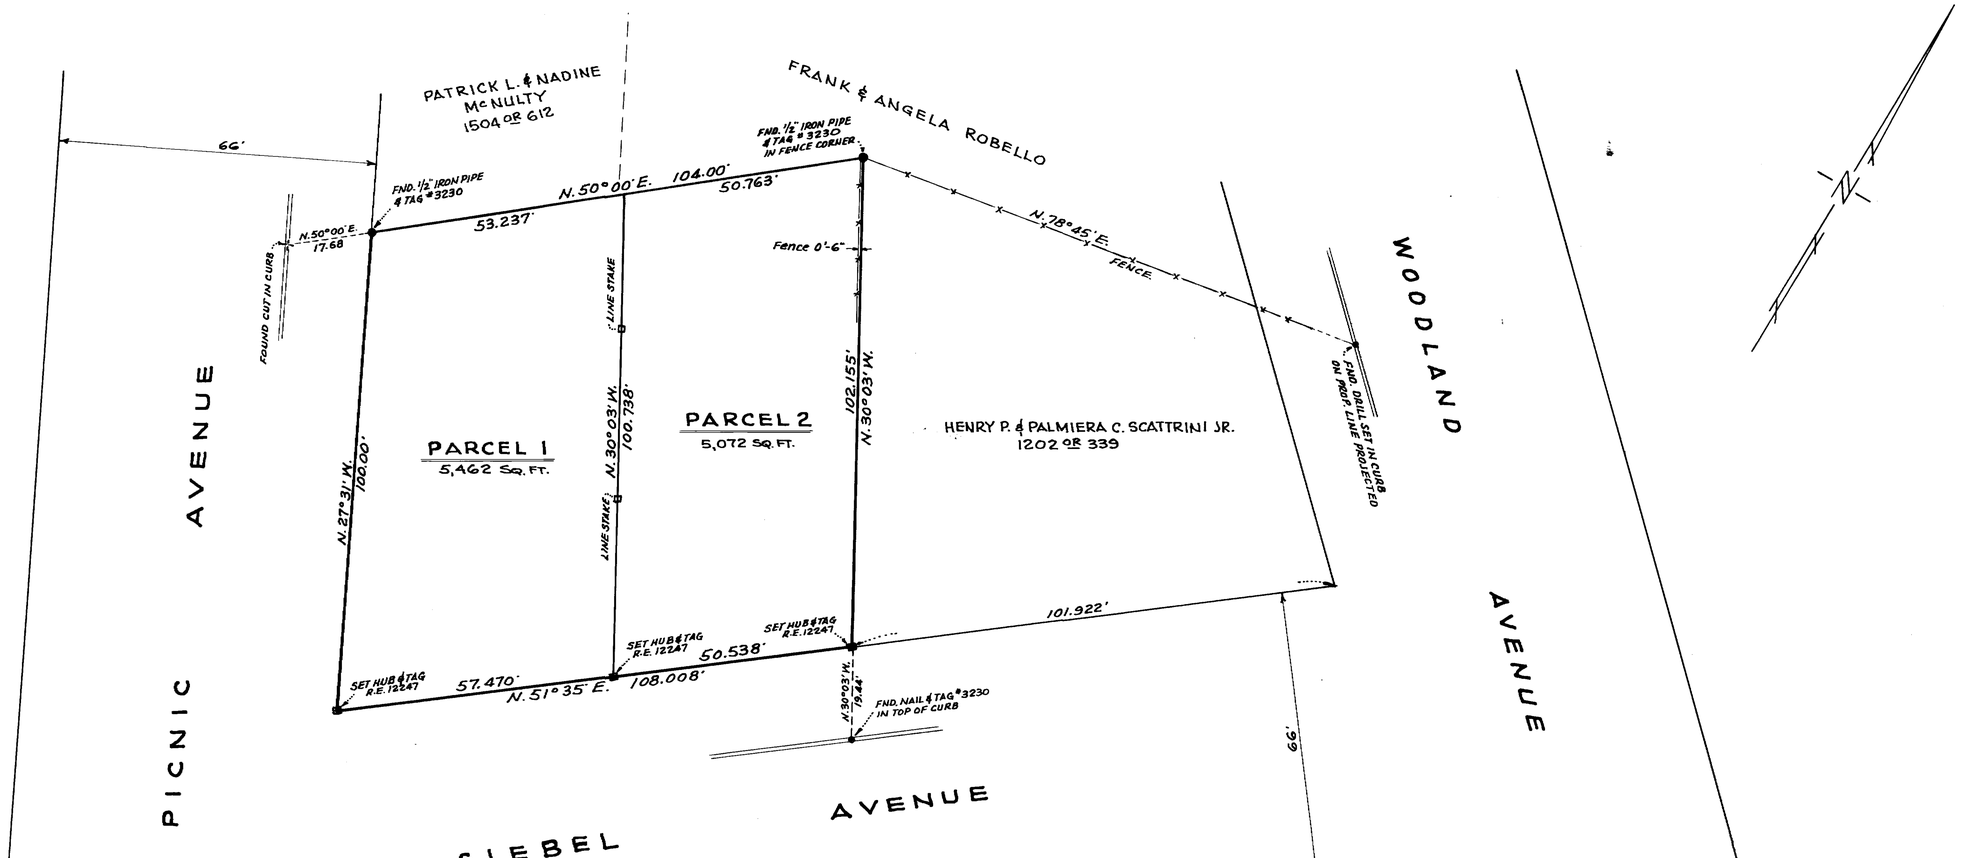

BEARINGS

Bearings were taken from Deed Recorded in Book 1766 Off. Rec. Page 252 and meridian established from points found as shown hereon.

REGISTERED PROFESSIONAL ENGINEER ARTHUR J. LANG No. 12247 CIVIL STATE OF CALIFORNIA

SURVEYOR'S CERTIFICATE

This map correctly represents a survey made by me or under my direction in conformance with the requirements of the Land Surveyors' Act at the request of Mr. Attell
Name of Person Authorizing Survey
in October, 1968. (When applicable the following shall be added.) This record of survey is excluded from the Subdivision Map Act by subparagraph ____ of Section 11535.
(Signed and sealed) Arthur J. Lang
L.S. (or R.C.E.) No. RCE 12247

CO. SURVEYOR'S CERTIFICATE

This map has been examined for conformance with the requirements of the Land Surveyors' Act this 22 day of November, 1968
(Signed) Donald P. Ford
County Surveyor

REGISTERED PROFESSIONAL ENGINEER DONALD P. FORD CIVIL STATE OF CALIFORNIA

33236

RECORDER'S CERTIFICATE

Filed for record this 22 day of Nov. 1968, at 1 p.m. in Book 7 of Surveys at page 86, at the request of Dept. Public Works
(Signed) N. T. Giacomini
County Recorder
H. Champley
Deputy

Fee 5.00

Vol. 7-Pg. 86

RECORD OF SURVEY

PORTION OF LOT 1 - BLOCK 1
PICNIC VALLEY TRACT
SAN RAFAEL, CALIFORNIA

ARTHUR J. LANG — REG'D. CIVIL ENG'R. 12247
AUGUST 1968 SCALE 1" = 20'

Can 1813

BOOK 7 PAGE 86 SER. 33236 S