2329

S 2/2/71

17

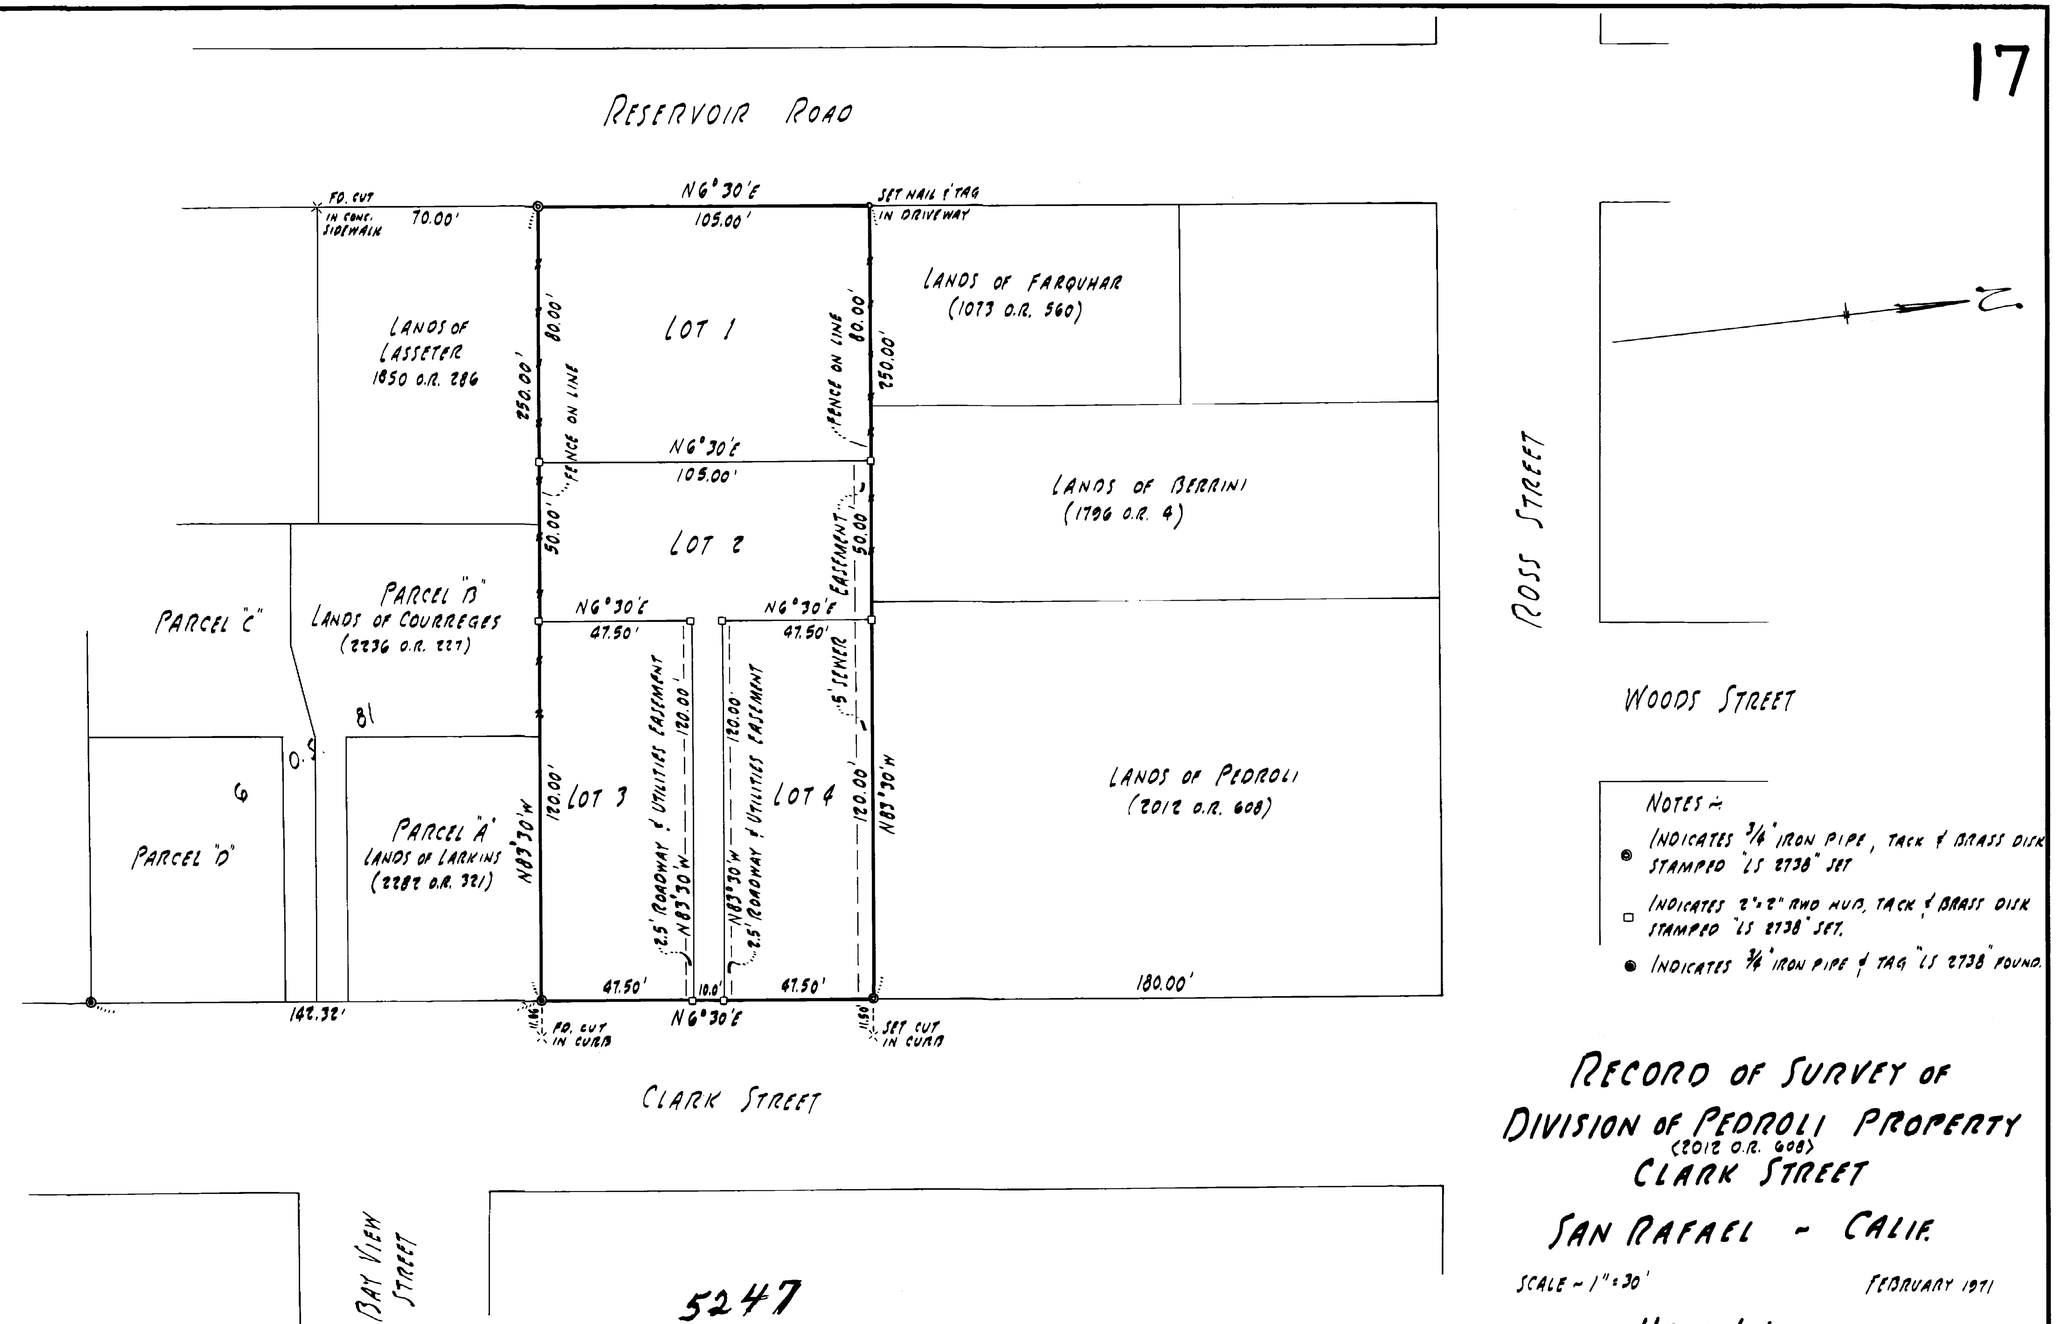

NOTES –

- ● INDICATES 3/4" IRON PIPE, TACK & BRASS DISK STAMPED "LS 2738" SET
- □ INDICATES 2"x2" RWD HUB, TACK & BRASS DISK STAMPED "LS 2738" SET.
- ● INDICATES 3/4" IRON PIPE & TAG "LS 2738" FOUND.

RECORD OF SURVEY OF DIVISION OF PEDROLI PROPERTY (2012 O.R. 608) CLARK STREET

SAN RAFAEL – CALIF.

SCALE – 1" = 30'

FEBRUARY 1971

HOOL & LOCKETT
LIC. LAND SURVEYORS

5247

SURVEYOR'S CERTIFICATE

This map correctly represents a survey made by me or under my direction in conformance with the requirements of the Land Surveyor's Act at the request of JOE J. PEDROLI AND E.A. PEDROLI in FEBRUARY, 19 71

William O. Lockett Jr.
L.S. No. 2738

COUNTY SURVEYOR'S CERTIFICATE

This map has been examined for conformance with the Subdivision Map Act and the Land Surveyor's Act this 22 day of FEB

DONALD GAST
County Surveyor

By Deputy

RECORDER'S CERTIFICATE

Filed this 24 day of FEB 19 71 at 3 PM in Book 10 of Surveys of Maps at page 17 at the request of DEPT. Public Works Fee 5.00

N.T. GIACOMINI
County Recorder

By Deputy H. Crumpley

BASIS OF BEARING

CAM 2329

#3041
12-171-06