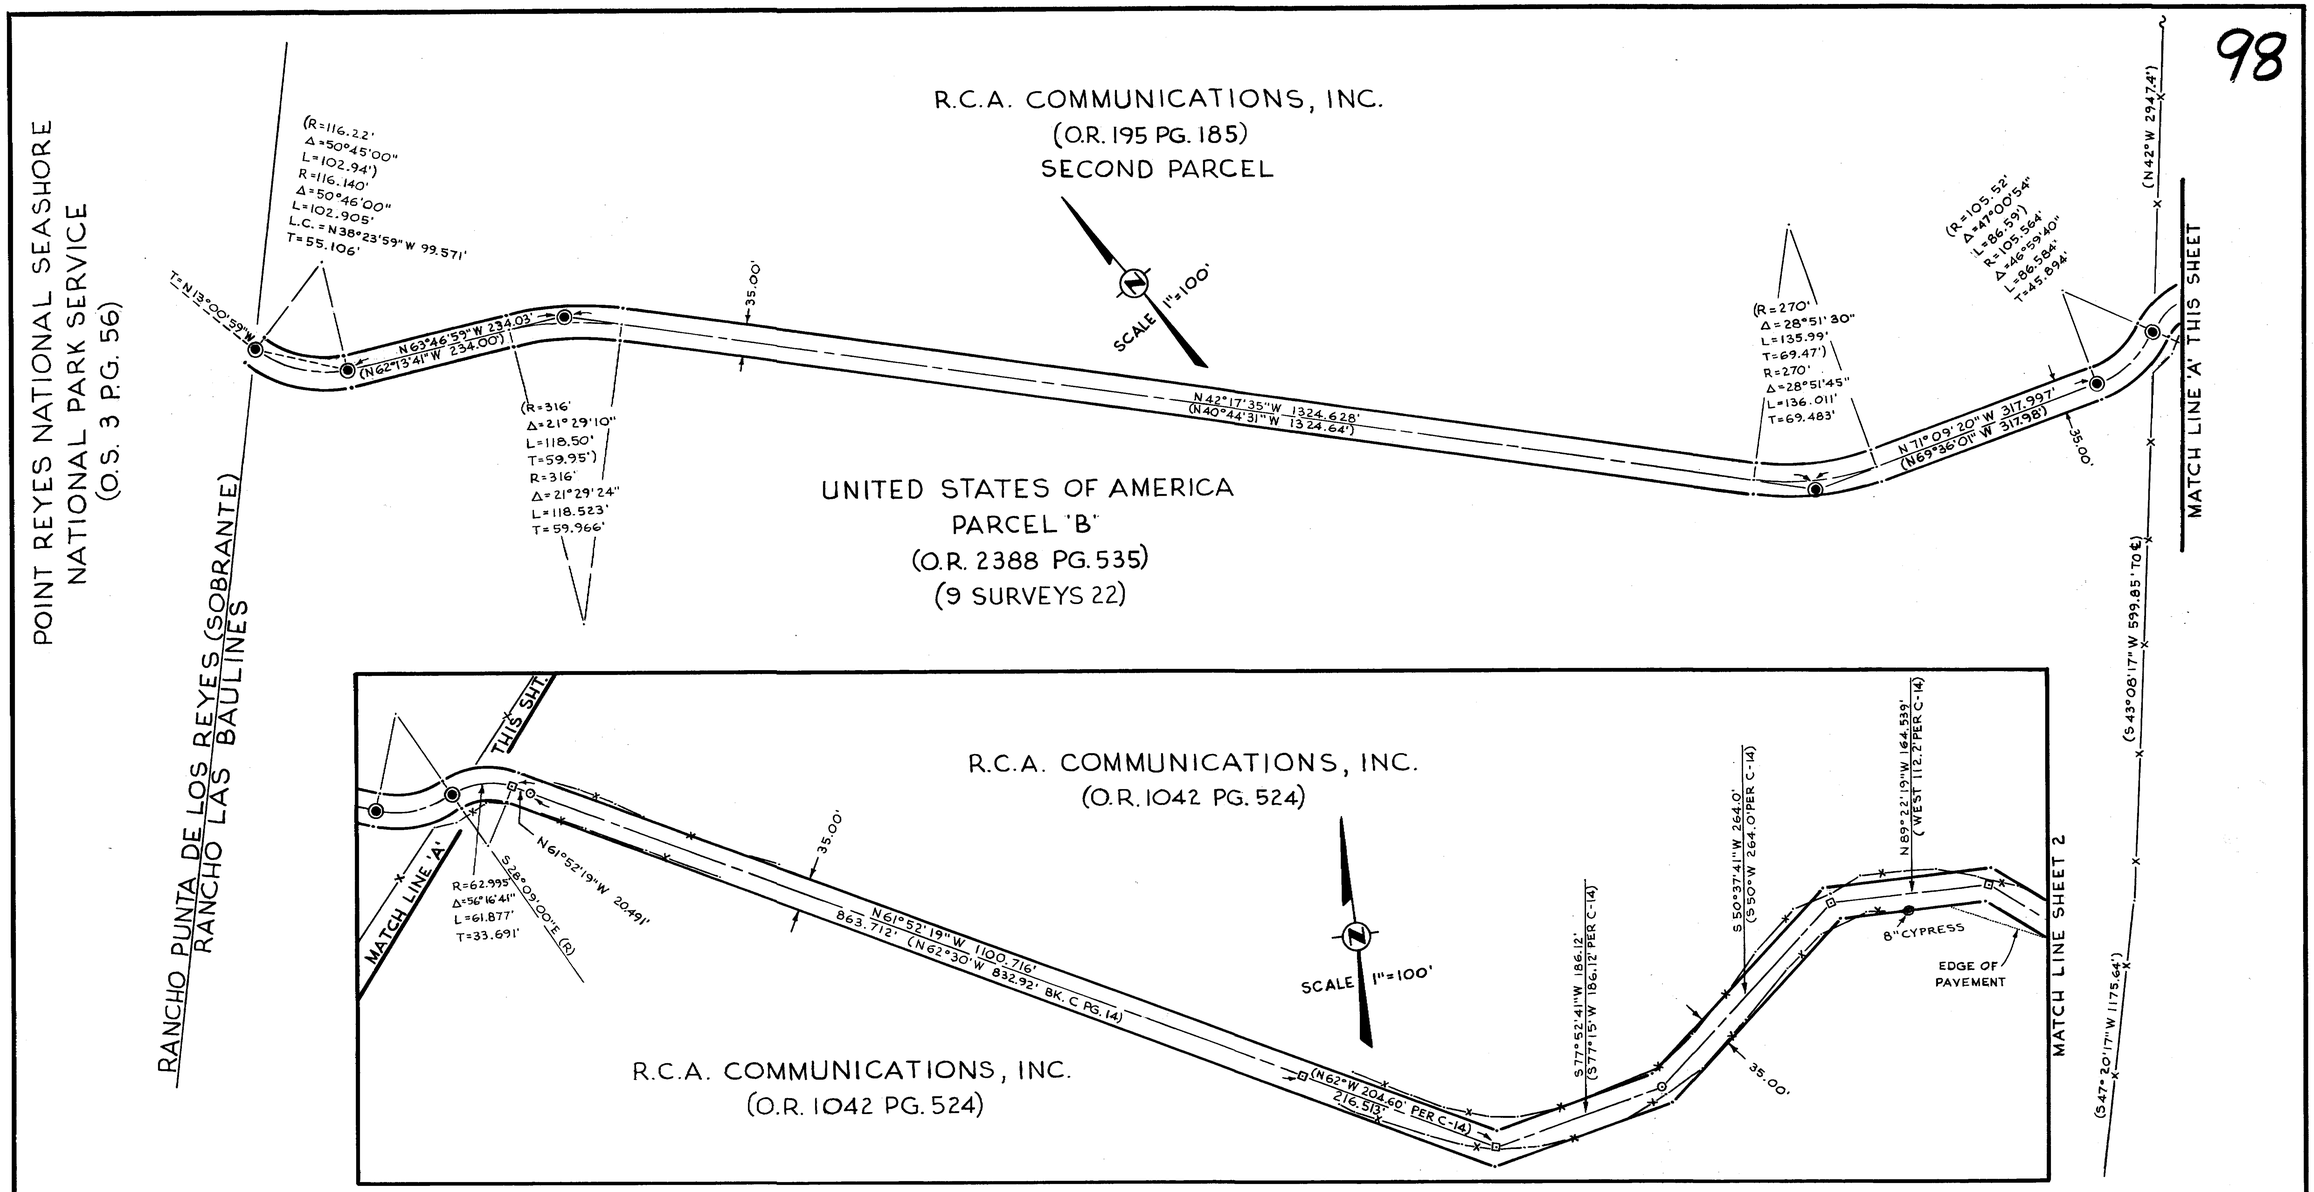

LEGEND

( ) RECORD INFORMATION
——— CENTER LINE
——x—— FENCE LINE
——— PROPERTY LINE

■ FOUND 2"×2" RWD. HUB & TACK
⊡ SET 2"×2" RWD. HUB & COUNTY TAG
} UNLESS OTHERWISE NOTED
● FOUND 3/4" IRON PIPE
⊙ SET RAILROAD SPIKE
◉ FOUND STANDARD MONUMENT
◎ SET STANDARD MONUMENT

NOTE

ROAD SURVEY BY H. AUSTIN DATED AUG. 5, 1867 IN COUNTY SURVEYORS RECORDS BOOK C AT PAGE 14 DOES NOT IN ITS ENTIRETY COINCIDE WITH THE EXISTING ROAD IMPROVEMENTS NOR WITH ADJACENT PROPERTY DESCRIPTIONS. ROAD WIDTH GIVEN AS 35 FEET IN SAID BOOK C AT PAGE 14.

SURVEYOR'S CERTIFICATE

This map correctly represents a survey made by me or under my direction in conformance with the requirements of the Land Surveyor's Act at the request of Marin County Dept. of Public Works in January & February, 1972.

Eneldo Jaus
L.S. No. 2908

COUNTY SURVEYOR'S CERTIFICATE

This map has been examined for conformance with the requirements of the Land Surveyor's Act this Sept 28th day of, 1973.

Raymond Foucault
County Surveyor

By Deputy

RECORDER'S CERTIFICATE

Filed this 10th day of October, 1973 at 10:00 in Book 11 of Surveys at page 98 at the request of Dept. of Public Works

Fee: None
#39105

N. T. Giacomini
County Recorder

By Deputy Alice Lake

BASIS OF BEARING

OFFICIAL SURVEY BOOK 10 AT PAGE 81. SEE SHEET 5 THIS SURVEY.

FIELD BOOK 337 PG. 500

RECORD OF SURVEY
MESA RD.
BOLINAS AREA

COUNTY OF MARIN, CALIFORNIA

DEPT. OF PUBLIC WORKS

SHEET 1 OF 6

Can 3031

L.J.B. 6-72

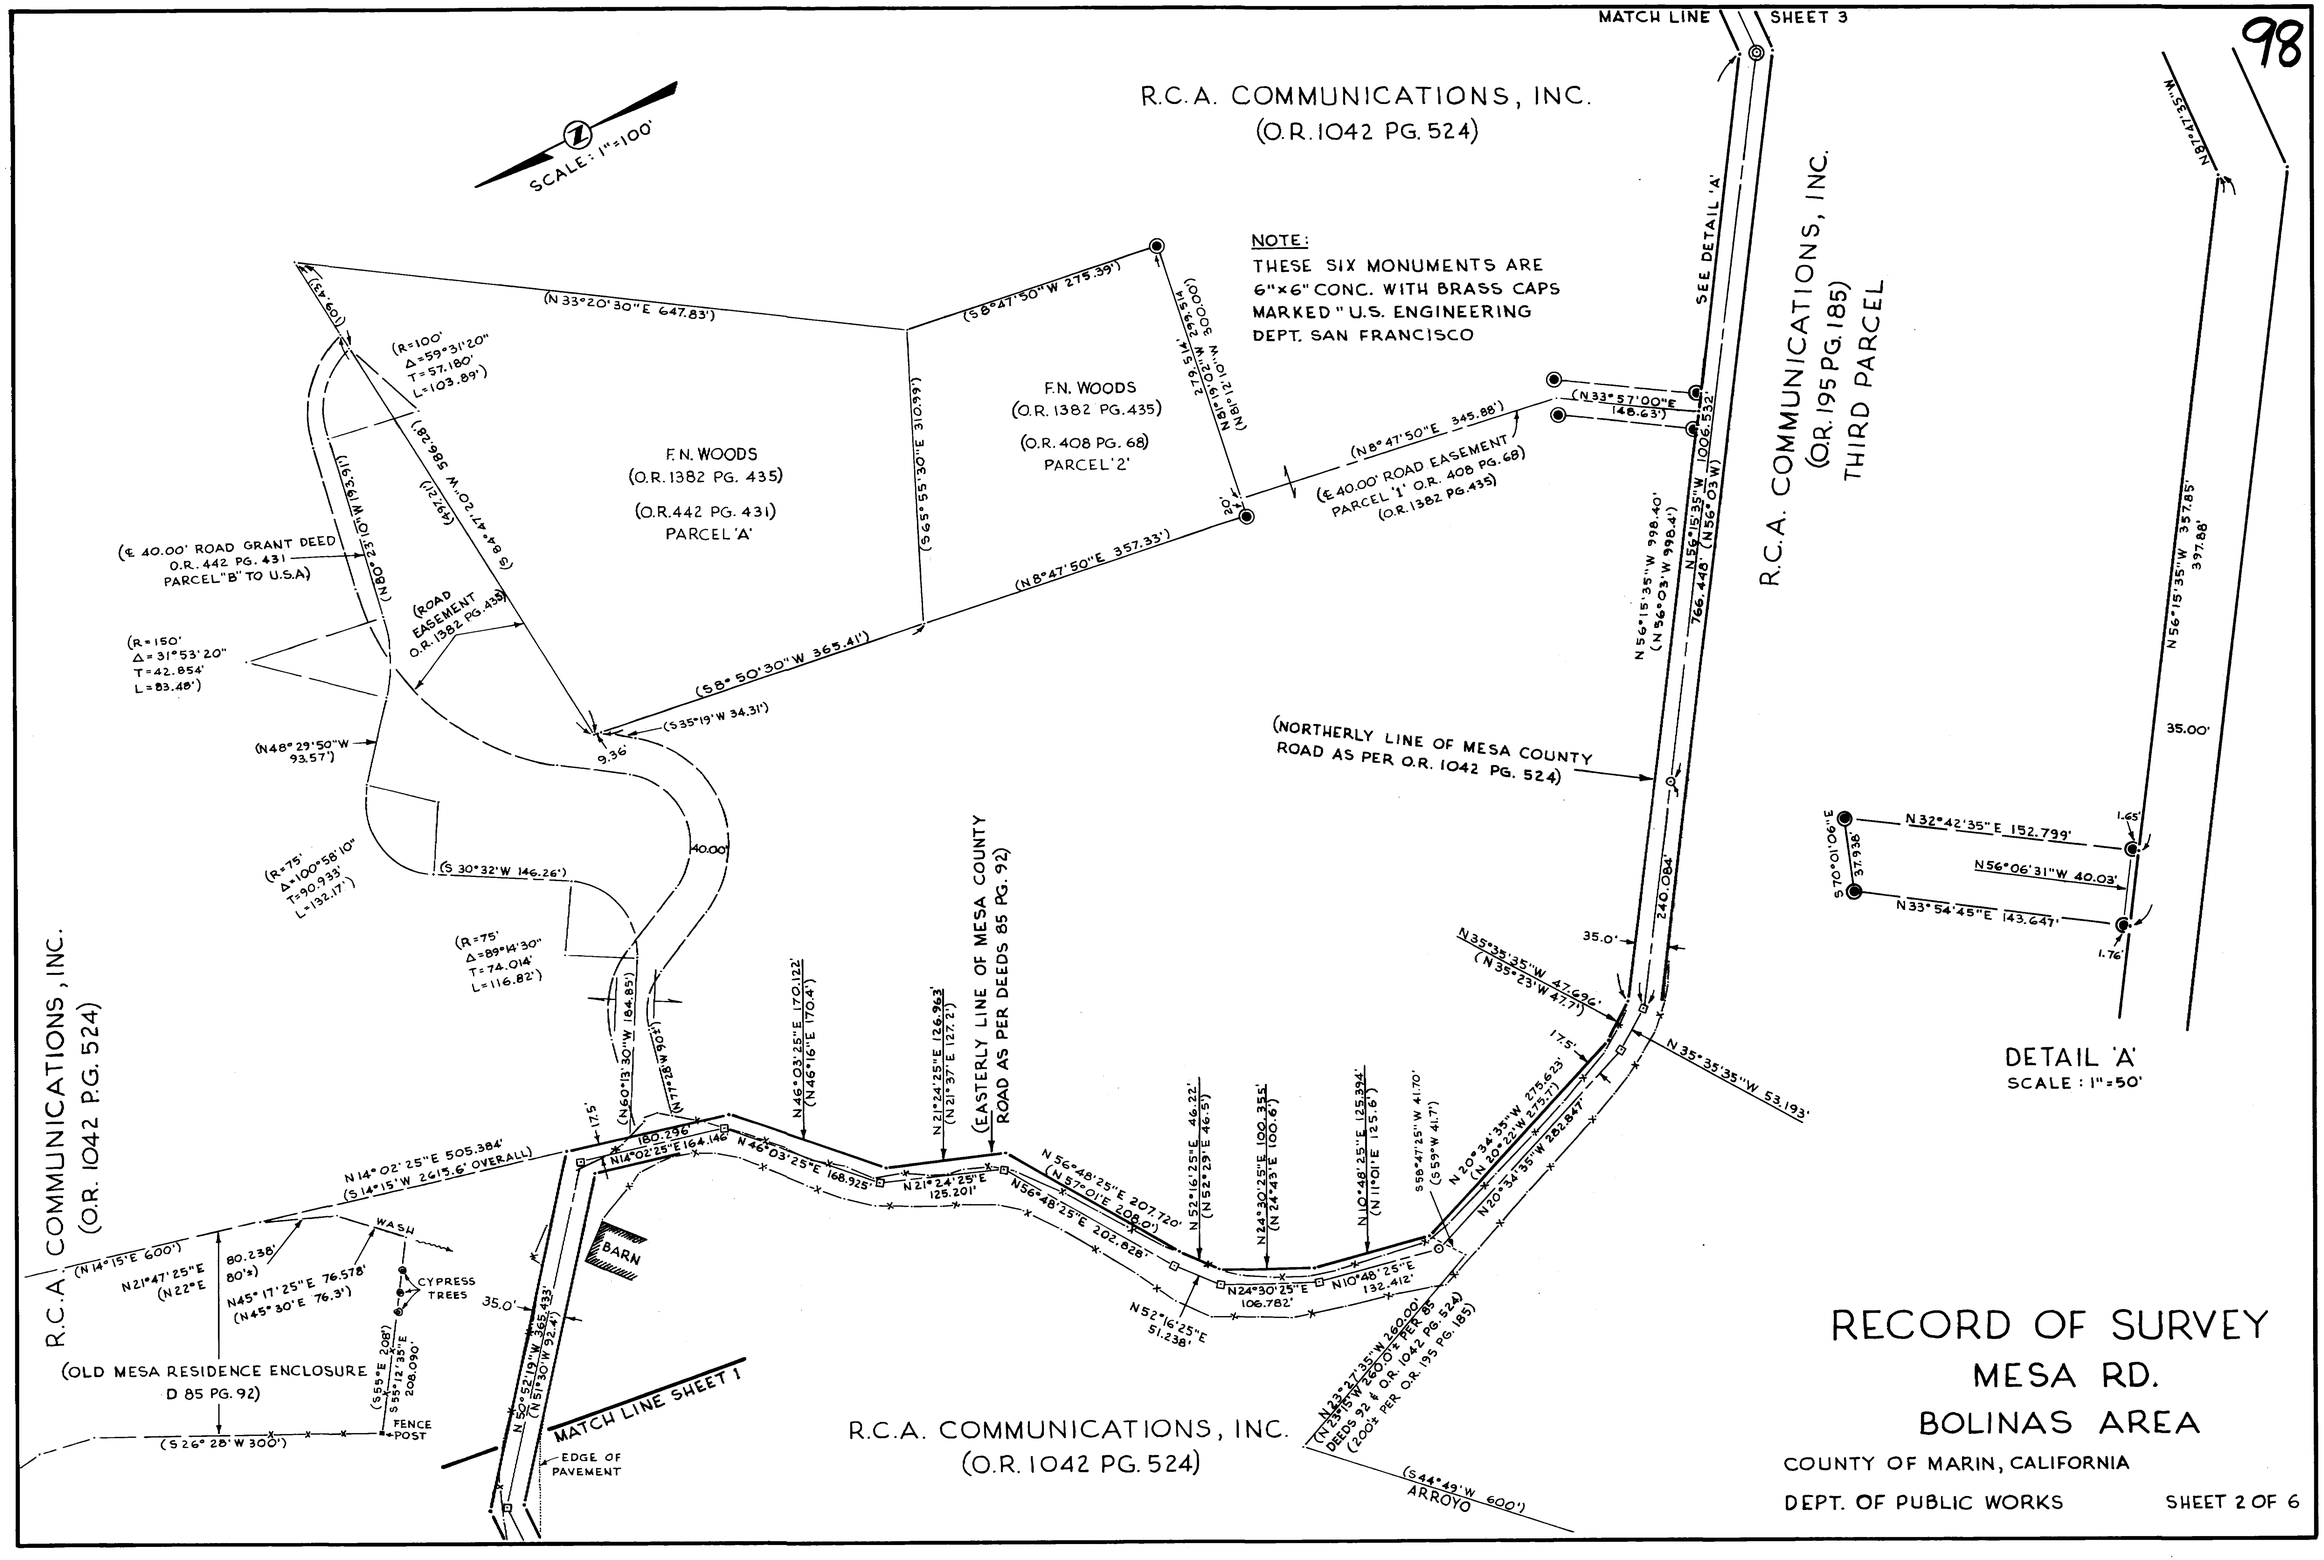

RECORD OF SURVEY
MESA RD.
BOLINAS AREA

COUNTY OF MARIN, CALIFORNIA

DEPT. OF PUBLIC WORKS

SHEET 2 OF 6

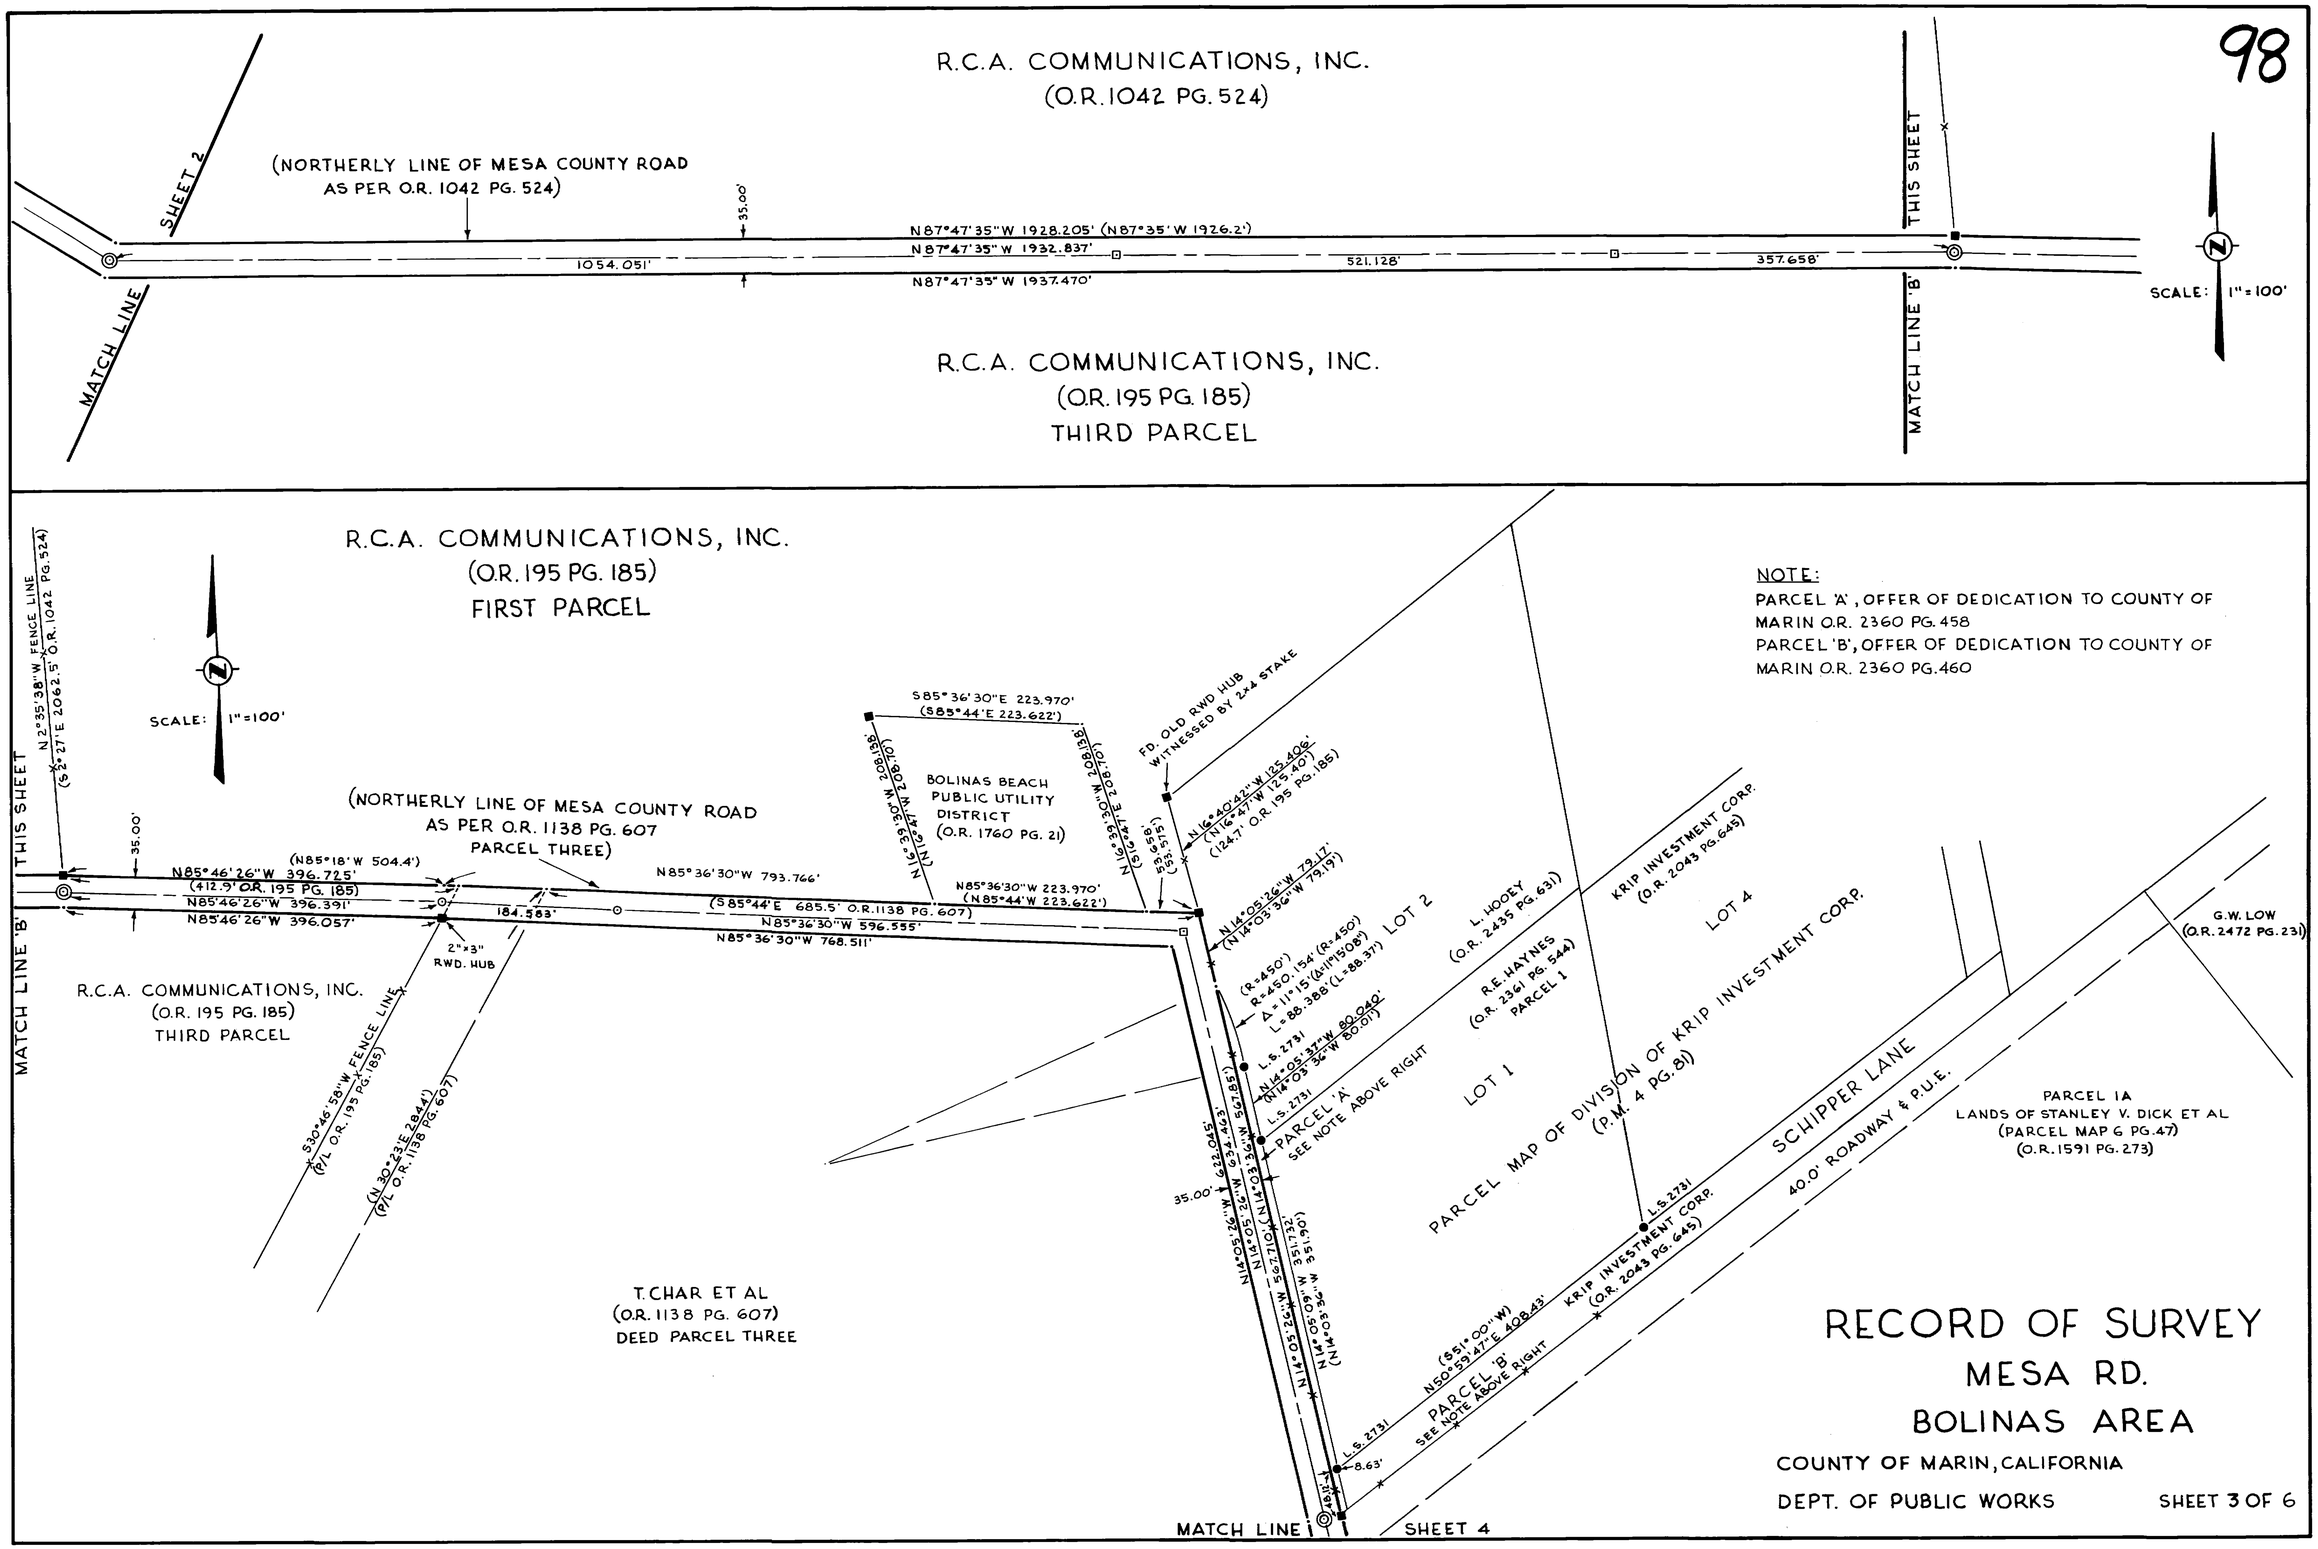

NOTE:
PARCEL 'A', OFFER OF DEDICATION TO COUNTY OF MARIN O.R. 2360 PG. 458
PARCEL 'B', OFFER OF DEDICATION TO COUNTY OF MARIN O.R. 2360 PG. 460

RECORD OF SURVEY
MESA RD.
BOLINAS AREA

COUNTY OF MARIN, CALIFORNIA

DEPT. OF PUBLIC WORKS

SHEET 3 OF 6

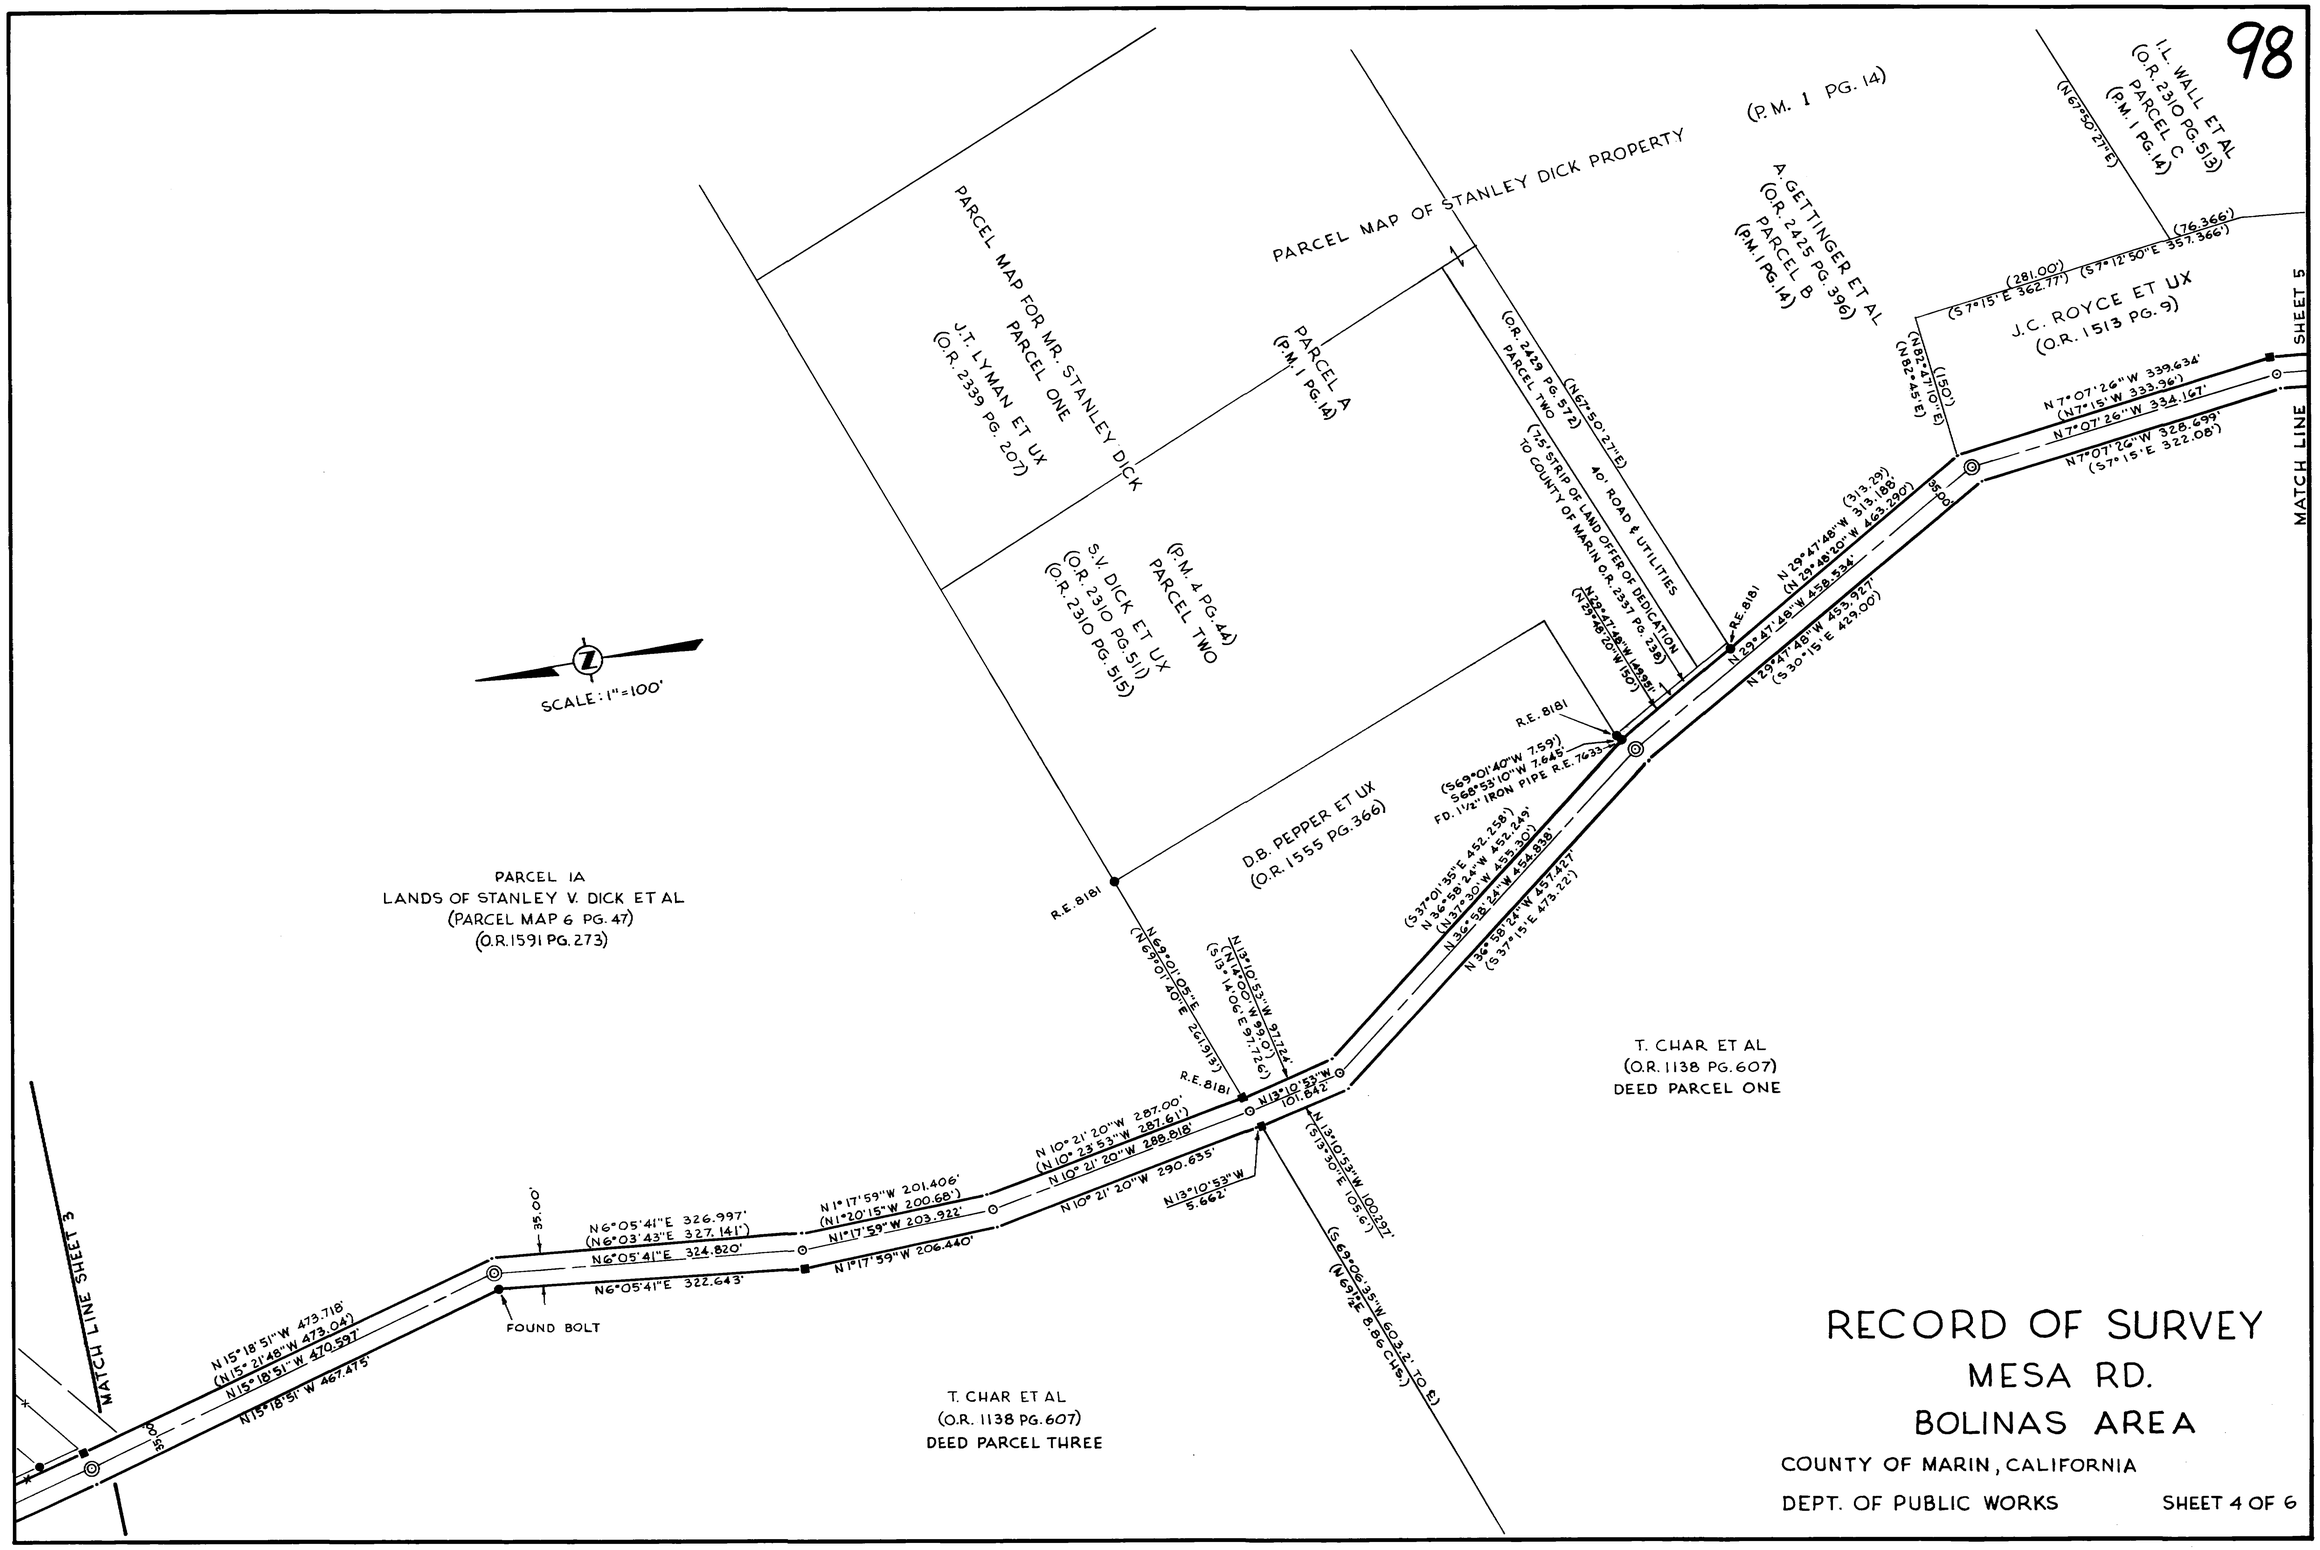

RECORD OF SURVEY
MESA RD.
BOLINAS AREA

COUNTY OF MARIN, CALIFORNIA

DEPT. OF PUBLIC WORKS

SHEET 4 OF 6

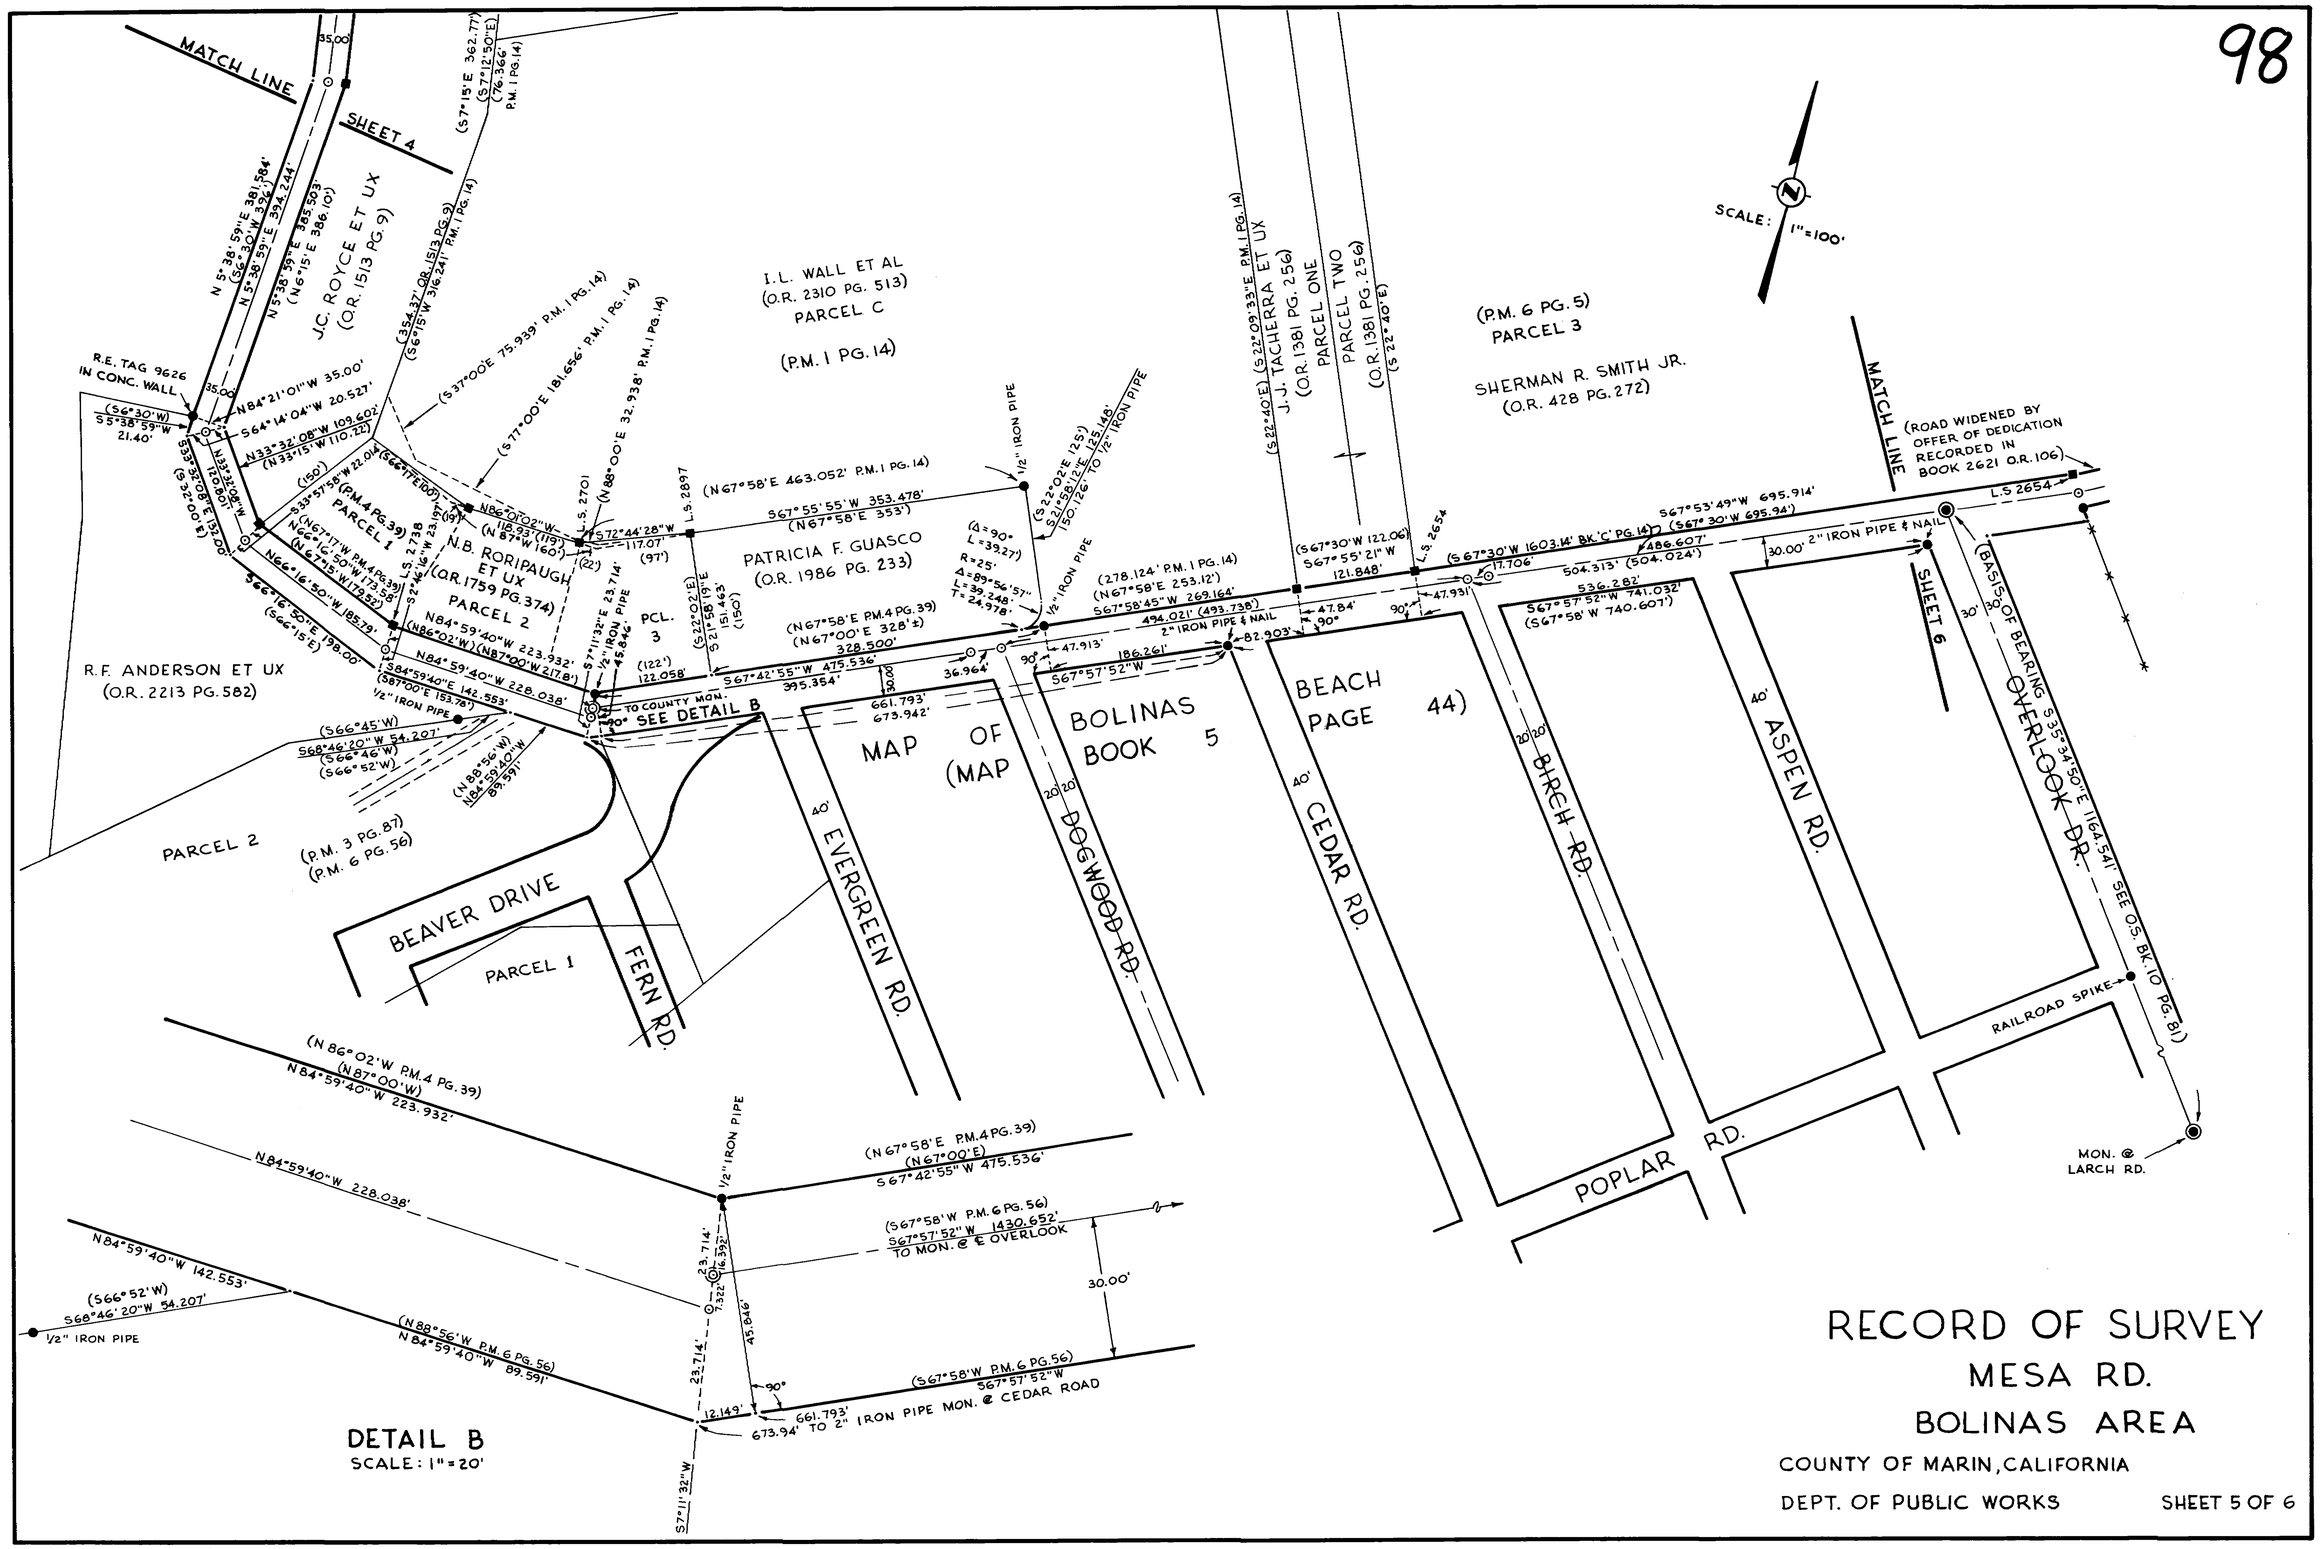

RECORD OF SURVEY
MESA RD.
BOLINAS AREA

COUNTY OF MARIN, CALIFORNIA

DEPT. OF PUBLIC WORKS

SHEET 5 OF 6

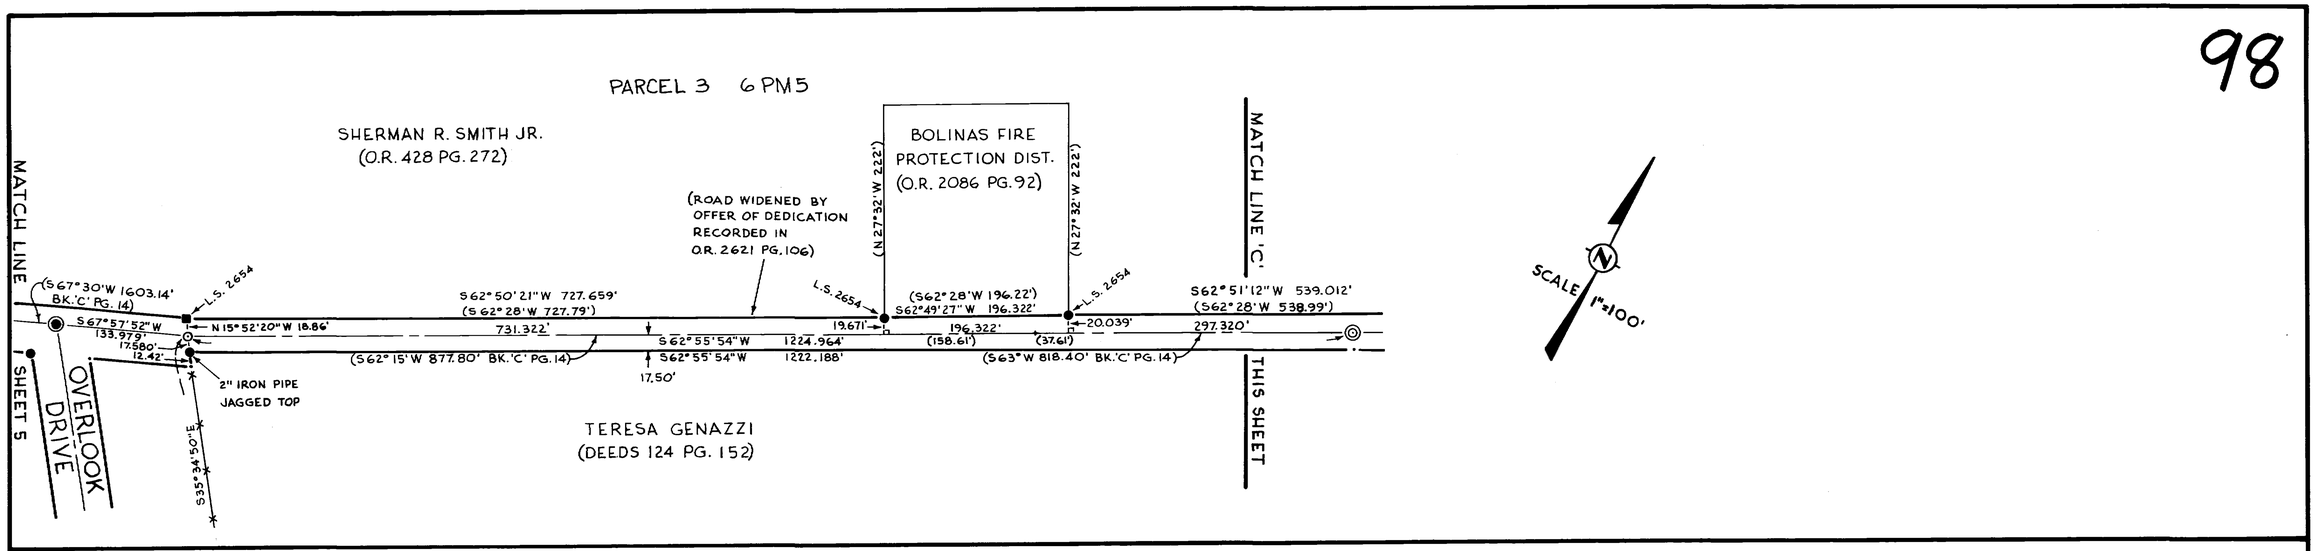

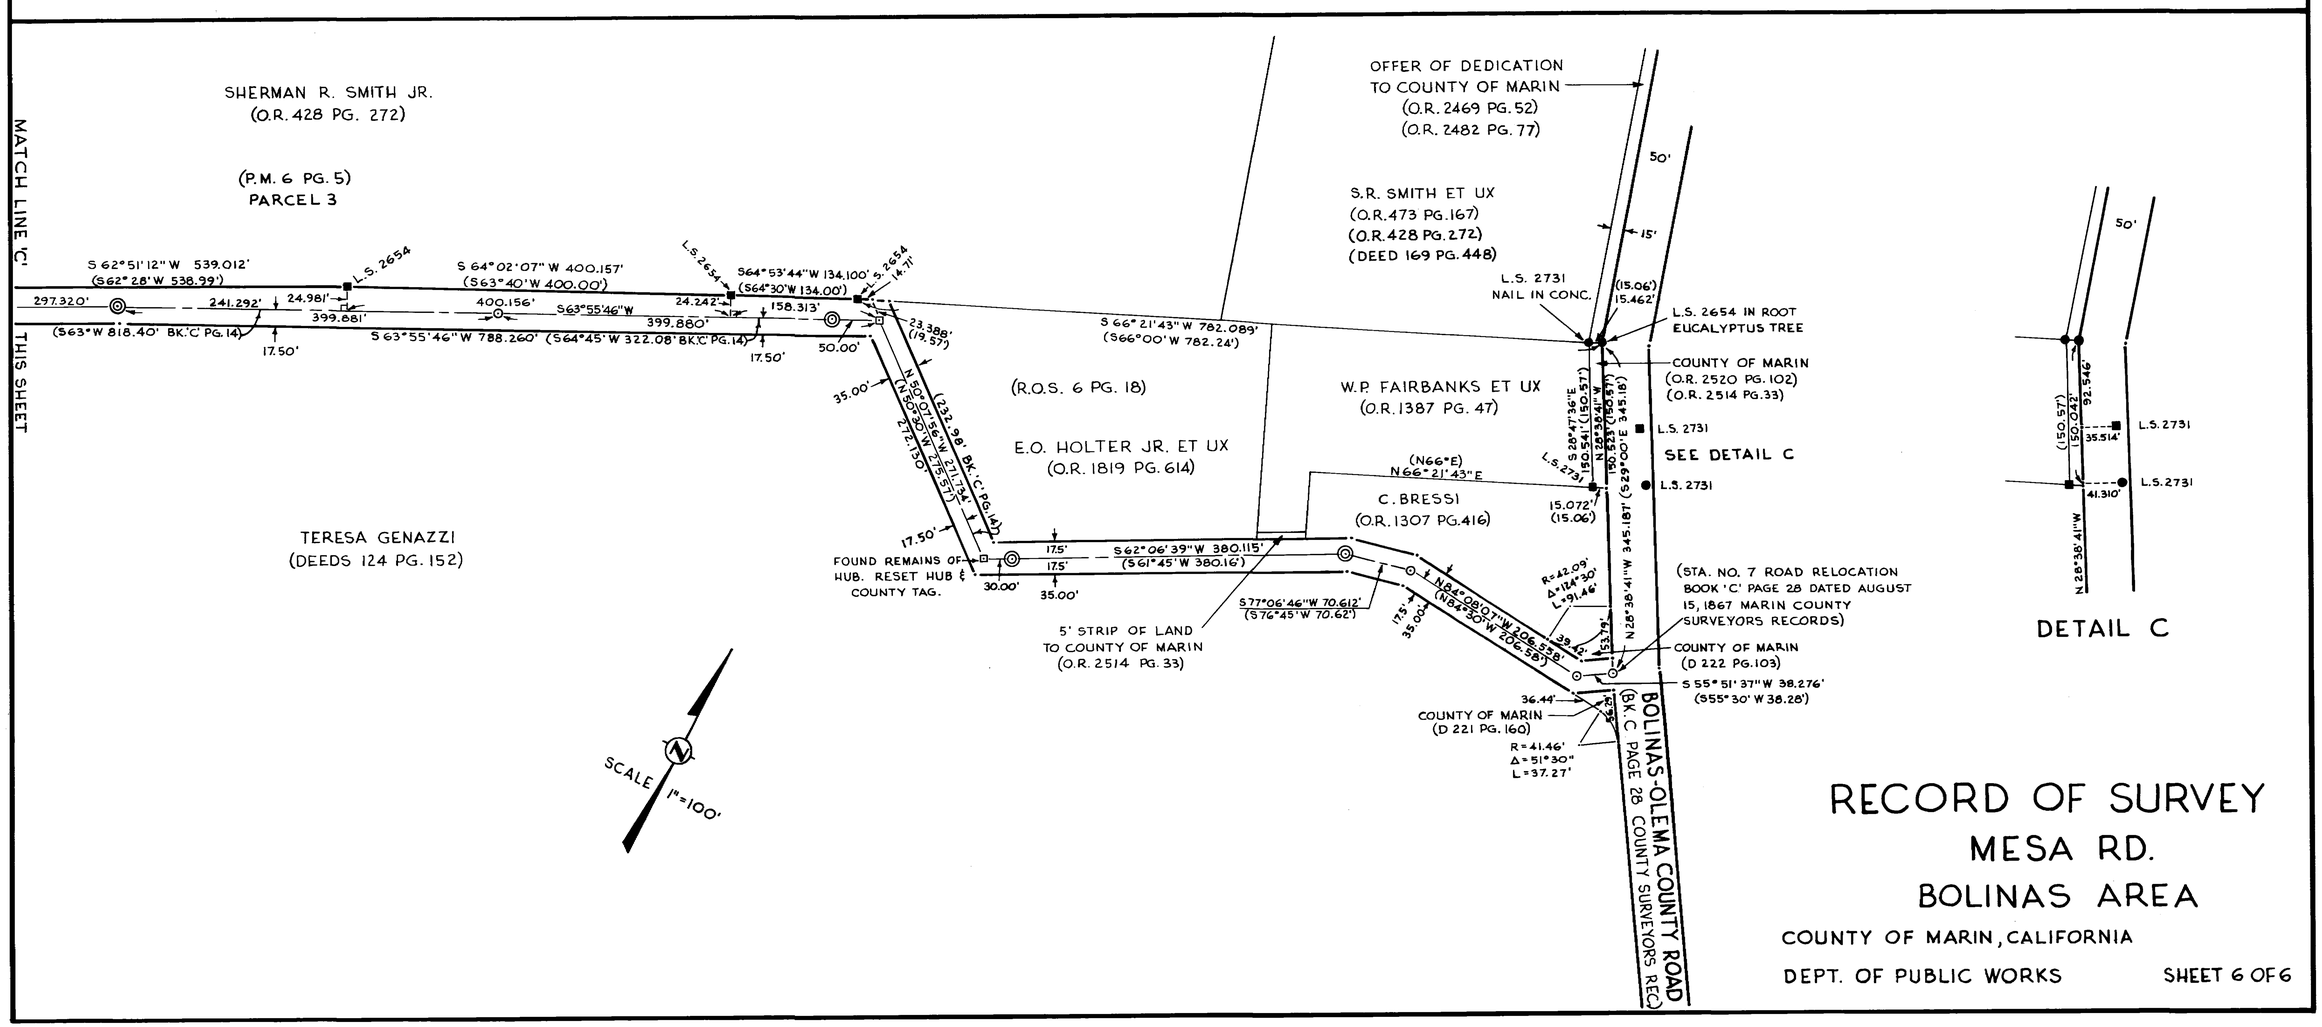

RECORD OF SURVEY
MESA RD.
BOLINAS AREA

COUNTY OF MARIN, CALIFORNIA

DEPT. OF PUBLIC WORKS

SHEET 6 OF 6