3131

2/15/74 Can #3131

S

7

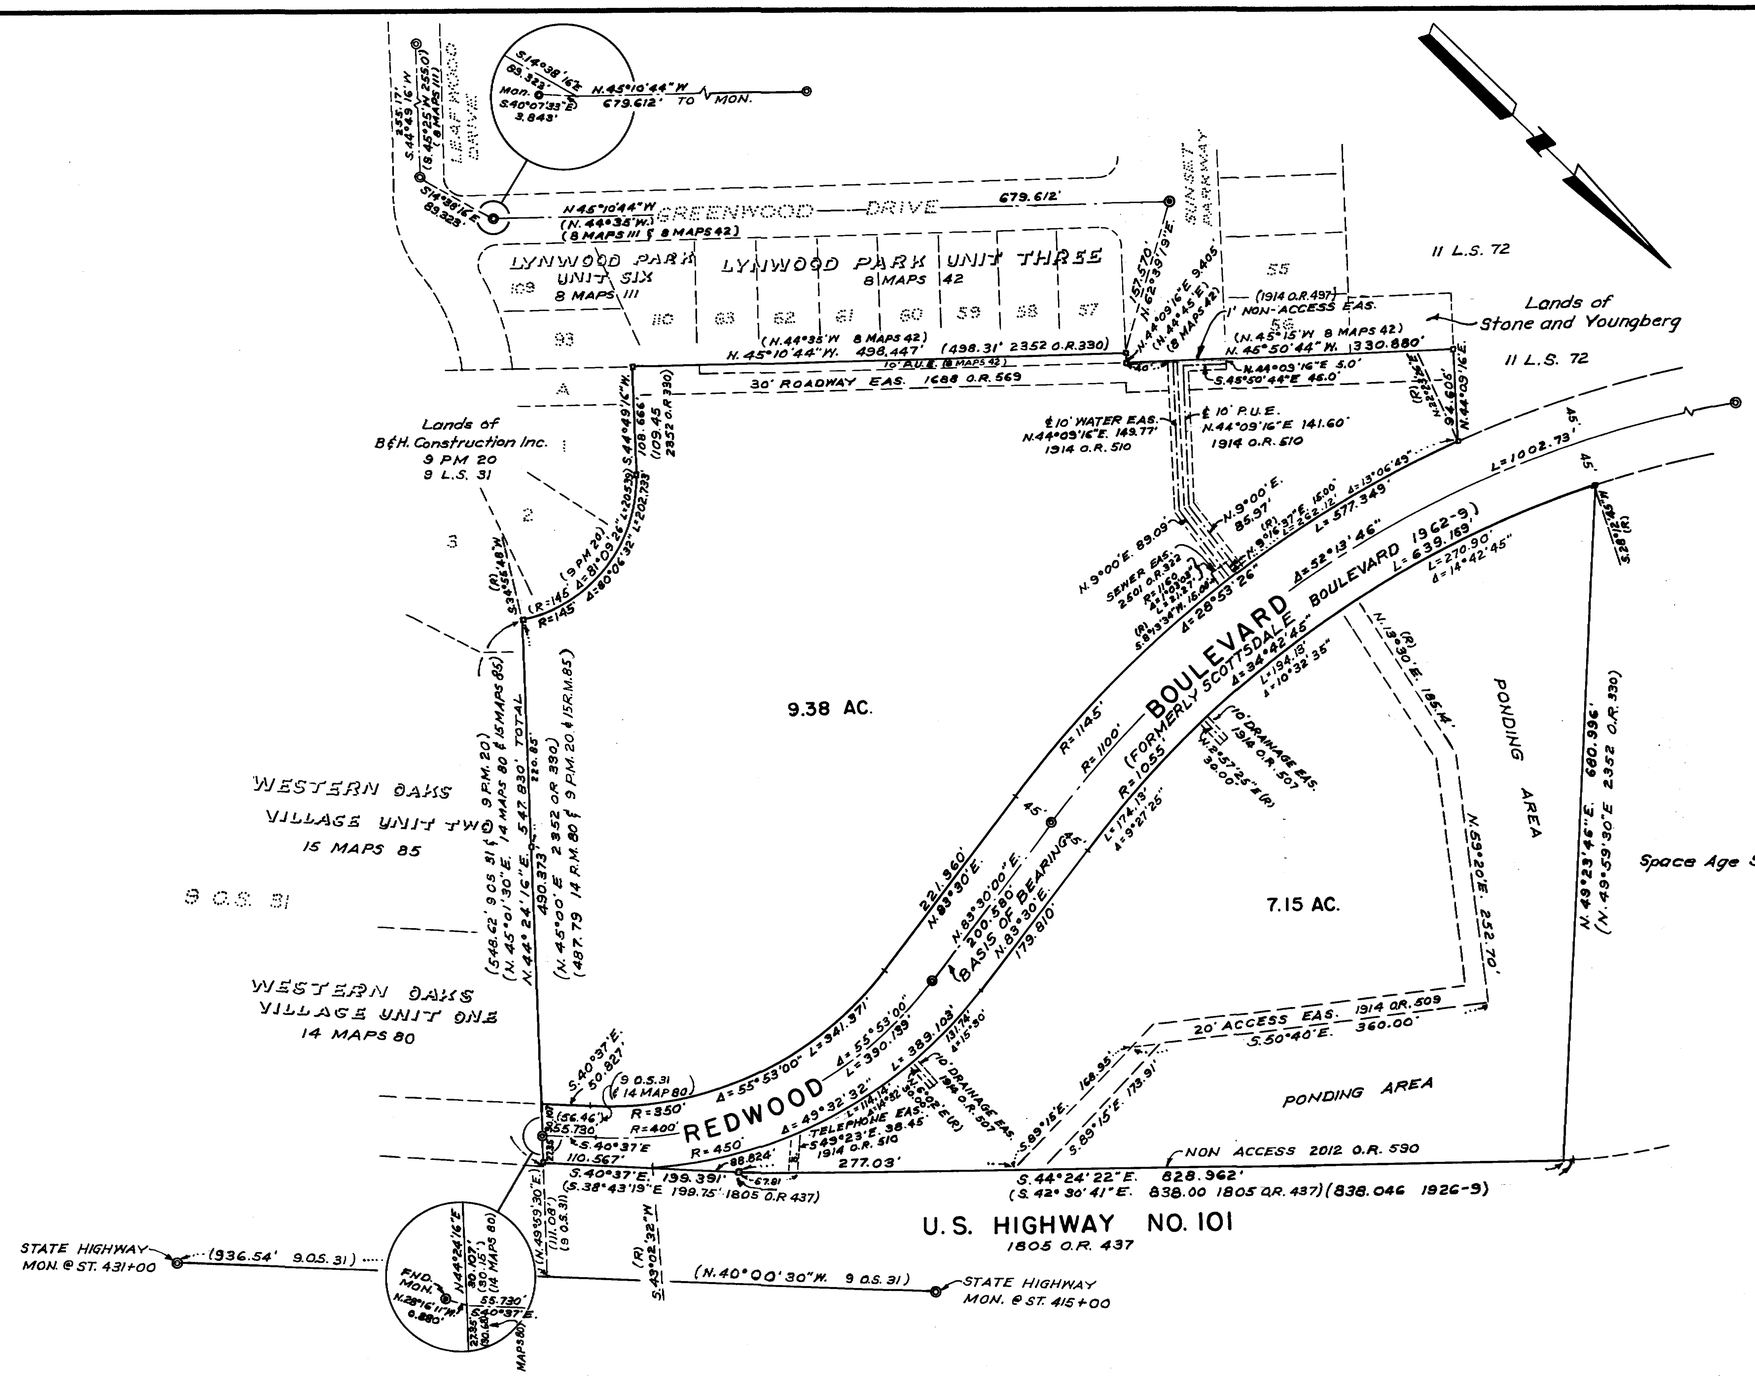

NOTE

- ⊙ Found Existing Monuments
- ▫ Set 2"x2" Hub and Tag R.C.E. 17486
- P.U.E.-Public Utility Easement
- EAS. - Easement
- (R) - Radial

SURVEYOR'S CERTIFICATE

This map correctly represents a survey made by me or under my direction in conformance with the requirements of the Land Surveyor's Act at the request of SHAWN BRUCE OF THE REDWOOD BANK, NOVATO, CALIF. in OCTOBER 1973.

RCE 17486 — REGISTERED PROFESSIONAL ENGINEER — CIVIL — STATE OF CALIFORNIA

COUNTY SURVEYOR'S CERTIFICATE

This map has been examined for conformance with the requirements of the Land Surveyor's Act this 11th day of February 74

No. 13199

County Surveyor

By Deputy

REGISTERED PROFESSIONAL ENGINEER — CIVIL — STATE OF CALIFORNIA

RECORDER'S CERTIFICATE

Filed this 15th day of February, 1974 at 8 o'clock A.M. in Book 12 of Surveys at page 7 at the request of Dept of Public Works

Serial # 5223

Fee: 5.00

N. P. Giacomini
County Recorder

By Deputy Alice Lake

BASIS OF BEARING

Found monuments bearing N.83°30'E. 200.58' as shown on Assessment Diagram Scottsdale Assessment District 1962-9 filed for record in the office of the Director of Public Works City of Novato, County of Marin.

RECORD OF SURVEY

LANDS OF REDWOOD BANK

2352 O.R. 330

PORTION OF SCOTTSDALE ASSESSMENT DISTRICT (1962-9) IN THE CITY OF NOVATO, CALIFORNIA

DECEMBER 1973 SCALE 1"=100'

FROST AND MEGLIO — CIVIL ENGINEER'S

29 MARY STREET SAN RAFAEL, CALIFORNIA

Can 3131