39

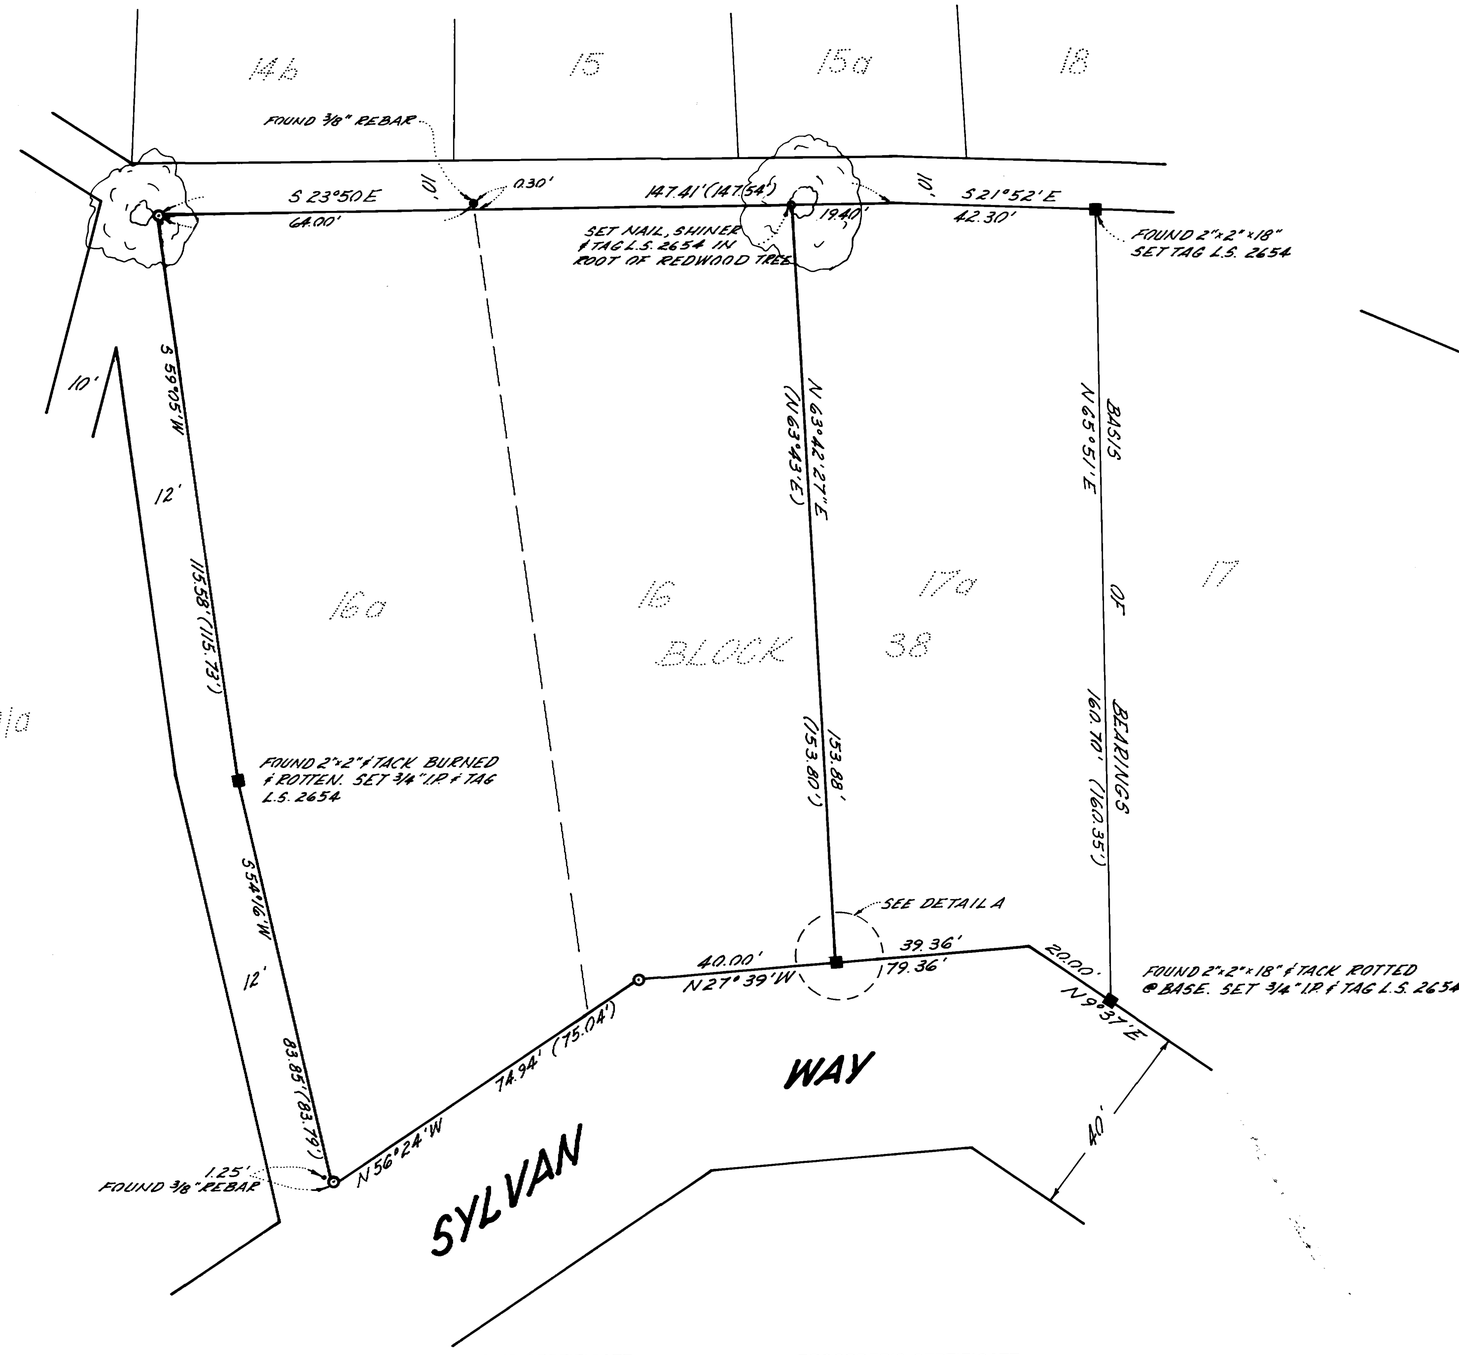

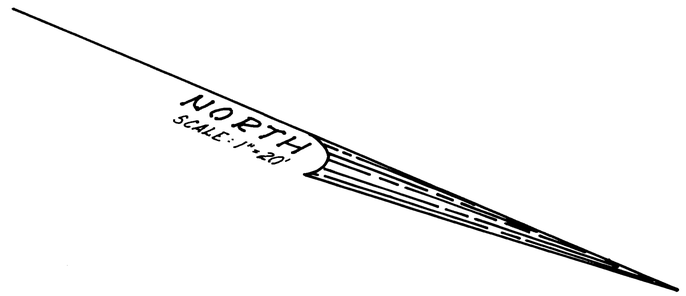

LEGEND

⊙..... Set 3/4" I.P. & Plastic tag L.S. 2654
( )..... Denotes record information

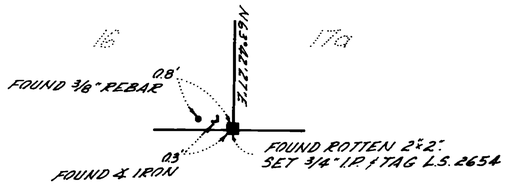

DETAIL A
N.T.S.

RECORD OF SURVEY

LANDS OF ARENA ~ (2378 O.R. 031 & 2345 O.R. 556)
BEING LOTS 16 & 16A ~ BLOCK 38 ~ "MAP NO. 5 OF WOODACRE MARIN CO., CA." 5 MAPS 15

MARIN COUNTY ~ CALIFORNIA

JUNE 1974 SCALE: 1"=20'

ENGINEERING FIELD SERVICES
SAN RAFAEL CALIFORNIA

SHT. 1 of 1

SURVEYOR'S CERTIFICATE

This map correctly represents a survey made by me or under my direction in conformance with the requirements of the Land Surveyor's Act at the request of Mr. Jerry Arena in June 1974.

COUNTY SURVEYOR'S CERTIFICATE

This map has been examined for conformance with the requirements of the Land Surveyor's Act this 12th day of July 1974.

County Surveyor

By Deputy

RECORDER'S CERTIFICATE

Filed this 18th day of July 1974 at 4:10 P.M. in Book 12 of Surveys at page 39 at the request of Dept of Public Works #25943 Fee 5.00

N.T. Giacomini County Recorder

By Deputy Alice Lake

EFS. 830

Can 3243