53

SURVEYOR'S CERTIFICATE

THIS MAP CORRECTLY REPRESENTS A SURVEY MADE BY ME OR UNDER MY DIRECTION IN CONFORMANCE WITH THE REQUIREMENTS OF THE LAND SURVEYOR'S ACT AT THE REQUEST OF EUGENE LOCKTON IN DECEMBER 1974.

SIGNED _____
EUGENE LOCKTON L.S. 2585

LICENSED LAND SURVEYOR
EUGENE LOCKTON
State of California

COUNTY SURVEYOR'S CERTIFICATE

THIS MAP HAS BEEN EXAMINED FOR CONFORMANCE WITH THE REQUIREMENTS OF THE LAND SURVEYOR'S ACT THIS 5th DAY OF December

SIGNED _____
RAY W. FORSAKER COUNTY SURVEYOR

REGISTERED PROFESSIONAL ENGINEER
RAY WESLEY FORSAKER, JR.
STATE OF CALIFORNIA

RECORDER'S CERTIFICATE

FILED THIS 17th DAY OF December 1974, AT 1:00 P.M. IN BOOK 12 OF Surveys AT PAGE 53 SERIAL NO. 43229 FEE $5.00
AT THE REQUEST OF Dept of Public Works

N. T. Giacomini
COUNTY RECORDER

Alice Lake
BY DEPUTY RECORDER

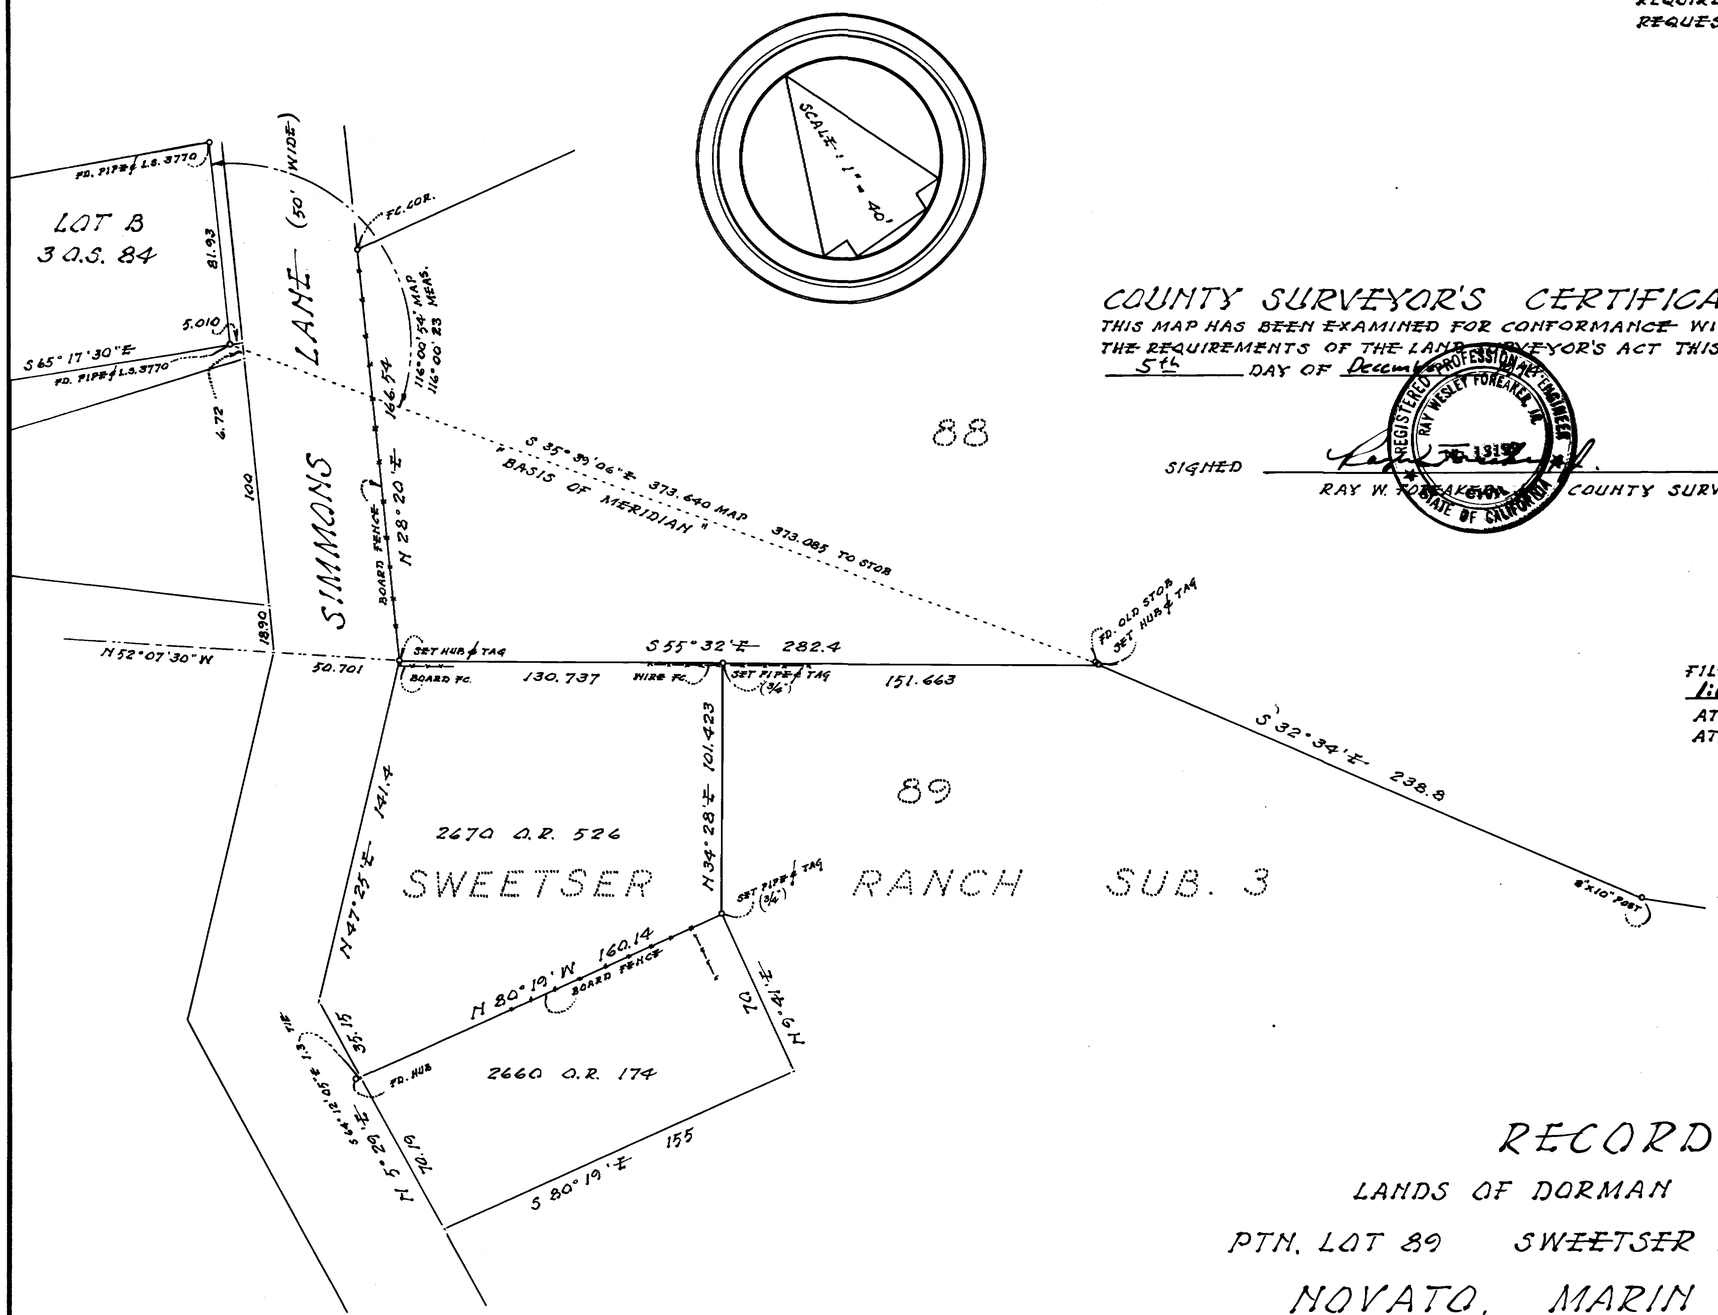

RECORD OF SURVEY

LANDS OF DORMAN 2670 O.R. 526

PTN. LOT 89 SWEETSER RANCH #3 4 R.M. 60

NOVATO, MARIN CO. CALIFORNIA.

OCTOBER 1974

EUGENE LOCKTON L.S. 807 5TH AVE., SAN RAFAEL, CALIFORNIA.

141-090-32 5728

Can 3344

S 12-17-74 Can 3344 43229 3344