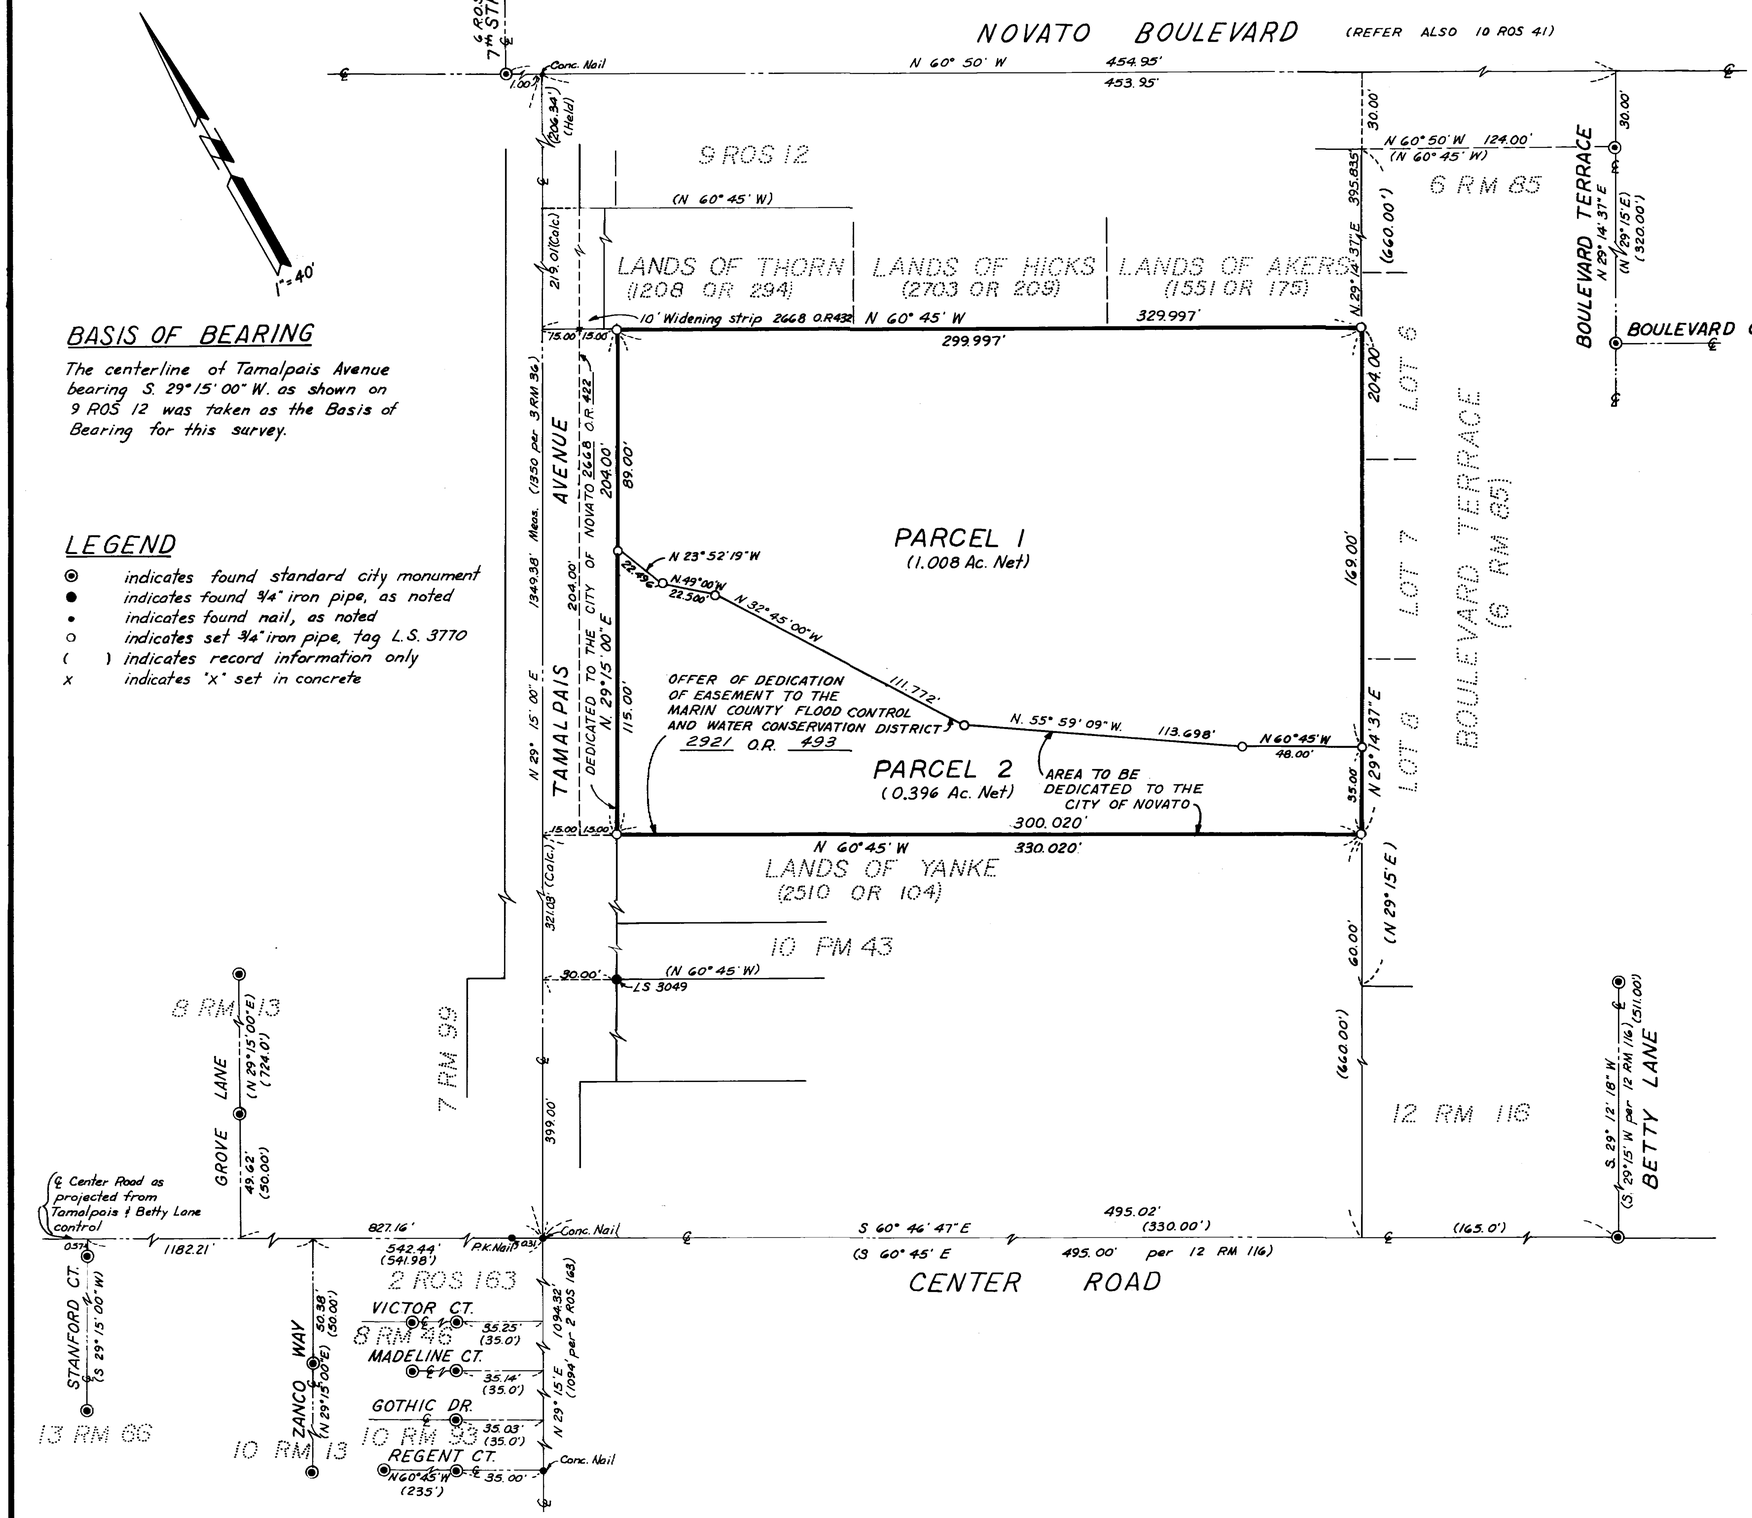

1" = 40'

BASIS OF BEARING

The centerline of Tamalpais Avenue bearing S. 29° 15' 00" W. as shown on 9 ROS 12 was taken as the Basis of Bearing for this survey.

LEGEND

- ◉ indicates found standard city monument
- ● indicates found ¾" iron pipe, as noted
- • indicates found nail, as noted
- ○ indicates set ¾" iron pipe, tag L.S. 3770
- ( ) indicates record information only
- x indicates "x" set in concrete

SURVEYOR'S CERTIFICATE

This map correctly represents a survey made by me or under my direction in conformance with the requirements of the Land Surveyor's Act, at the request of Martina M. Mueller, in March 1975.

Wallace B. Eshleman

LICENSED LAND SURVEYOR — WALLACE B. ESHLEMAN — No. L.S. 3770 — STATE OF CALIFORNIA

COUNTY SURVEYOR'S CERTIFICATE

This map has been examined for conformance with the requirements of the Land Surveyor's Act this 28th day of July, 1975.

Roy W. Walker, Jr.
County Surveyor

REGISTERED PROFESSIONAL ENGINEER — LAND SURVEYOR — No. 12425 — STATE OF CALIFORNIA

RECORDER'S CERTIFICATE

Filed this 28TH day of July 1975 at 4:00 P.M. in Book 12 of Surveys at page 83 at the request of DEPT. of PUBLIC WORKS
Serial No. 26470 Fee $5.00

N. T. GIACOMINI
County Recorder

By Deputy

RECORD OF SURVEY

LANDS OF MUELLER

(2869 O.R. 606)

BEING A PORTION OF LOT 60, MAP OF SUBDIVISIONS A & B OF THE NOVATO RANCH, 3 RM 36

NOVATO MARIN COUNTY CALIFORNIA
SCALE 1"= 40' MARCH 1975

JOHN W. HILL & ASSOCIATES, INC.
Civil Engineers - Land Surveyors
Novato California

SHEET 1 OF 1

CAN 3456 221-0012

S 7-28-75 Can 3456

3456