93

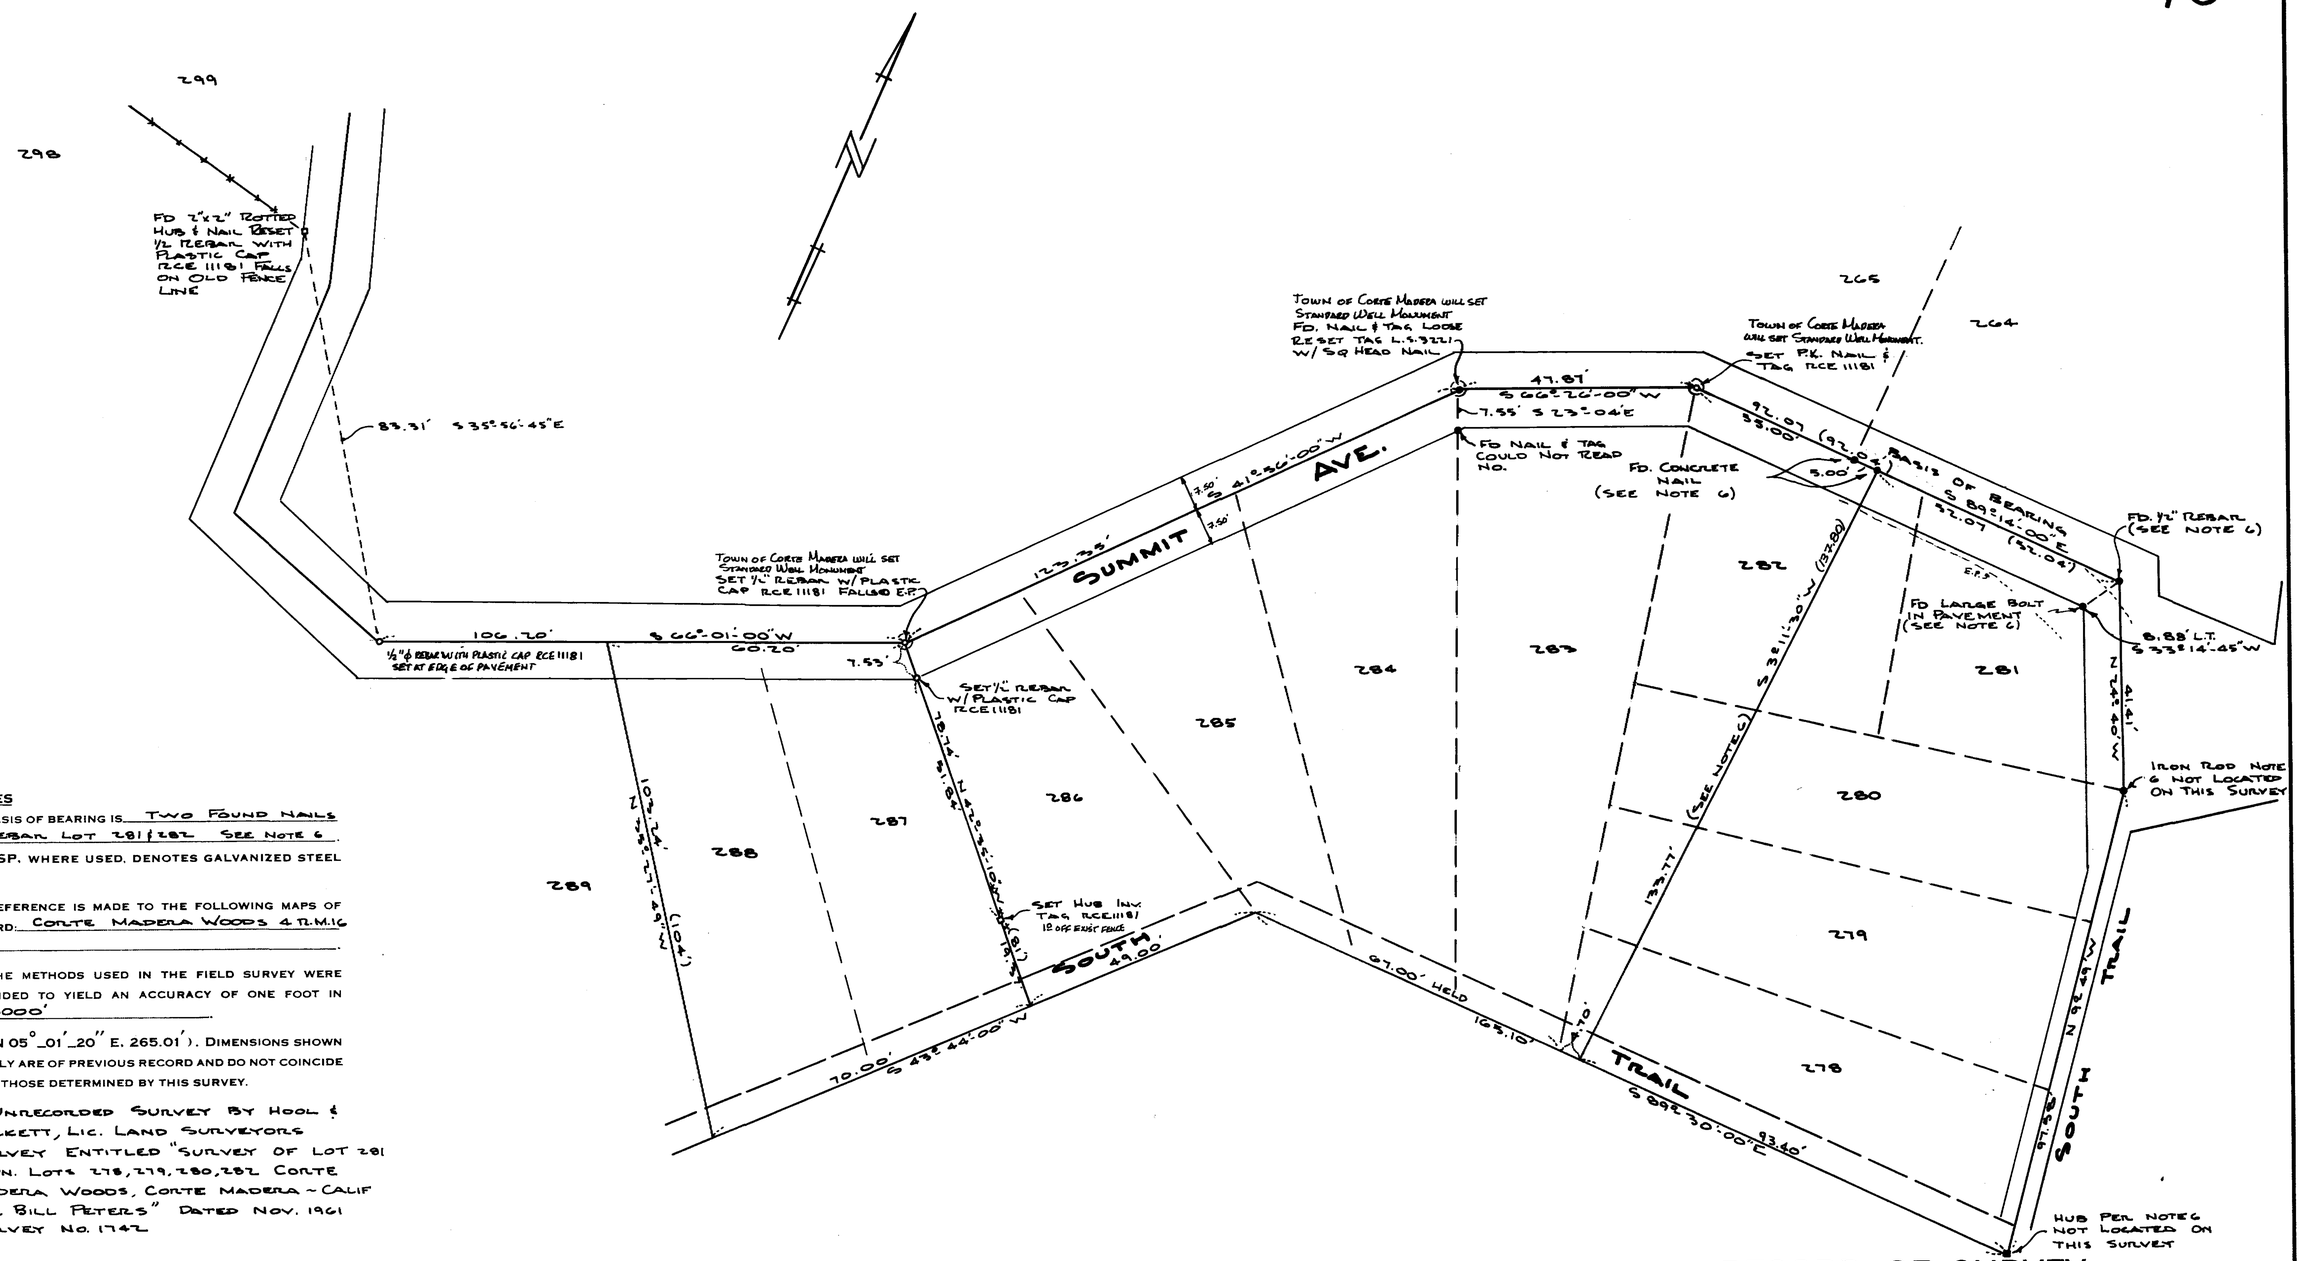

NOTES

1. BASIS OF BEARING IS TWO FOUND NAILS & REBAR LOT 281 & 282 SEE NOTE 6.
2. GSP. WHERE USED, DENOTES GALVANIZED STEEL PIPE.
3. REFERENCE IS MADE TO THE FOLLOWING MAPS OF RECORD: CORTE MADERA WOODS 4 R.M.16
4. THE METHODS USED IN THE FIELD SURVEY WERE INTENDED TO YIELD AN ACCURACY OF ONE FOOT IN 5000'
5. (N 05°_01'_20" E. 265.01'). DIMENSIONS SHOWN THUSLY ARE OF PREVIOUS RECORD AND DO NOT COINCIDE WITH THOSE DETERMINED BY THIS SURVEY.
6. UNRECORDED SURVEY BY HOOL & LOCKETT, LIC. LAND SURVEYORS SURVEY ENTITLED "SURVEY OF LOT 281 & PTN. LOTS 278, 279, 280, 282 CORTE MADERA WOODS, CORTE MADERA ~ CALIF FOR BILL PETERS" DATED NOV. 1961 SURVEY NO. 1742

SURVEYOR'S CERTIFICATE

THIS MAP CORRECTLY REPRESENTS A SURVEY MADE BY ME OR UNDER MY DIRECTION IN CONFORMANCE WITH THE REQUIREMENTS OF THE LAND SURVEYOR'S ACT AT THE REQUEST OF Ms. KATHERINE CAPUTO IN JULY 1975.

(SIGNED) Edward B. Beattie
EDWARD B. BEATTIE
RCE 11181

REGISTERED PROFESSIONAL ENGINEER EDWARD B. BEATTIE No. 11181 CIVIL STATE OF CALIFORNIA

CO. SURVEYOR'S CERTIFICATE

THIS MAP HAS BEEN EXAMINED FOR CONFORMANCE WITH THE REQUIREMENTS OF THE LAND SURVEYOR'S ACT THIS 16TH DAY OF September 1975.

(SIGNED) Ray W. Forsaker
RAY W. FOREAKER JR. COUNTY SURVEYOR

REGISTERED PROFESSIONAL ENGINEER WESLEY FOREAKER No. 13799 LAND SURVEYOR STATE OF CALIFORNIA

RECORDER'S CERTIFICATE

FILED THIS 24th DAY OF September 1975 AT 1:15 P.M. IN BOOK 12 OF Surveys AT PAGE 93 SERIAL NO. 34876 FEE $5.00 AT THE REQUEST OF Dept of Public Works.

(SIGNED) N. P. Giacomini
COUNTY RECORDER
Alice Lake
DEPUTY RECORDER

RECORD OF SURVEY

LOTS 278-289
CORTE MADERA WOODS
4 R.M.16

LOCATION CORTE MADERA
PREPARED BY EDWARD B. BEATTIE
410 HILLDALE AVENUE
DATE JULY 1975 SCALE: 1"=20'

COUNTY OF MARIN
RCE 11181
MILL VALLEY, CALIFORNIA
JOB NO. 75-279

SHEET ONE OF ONE

Can 3497

3497

Can 3497