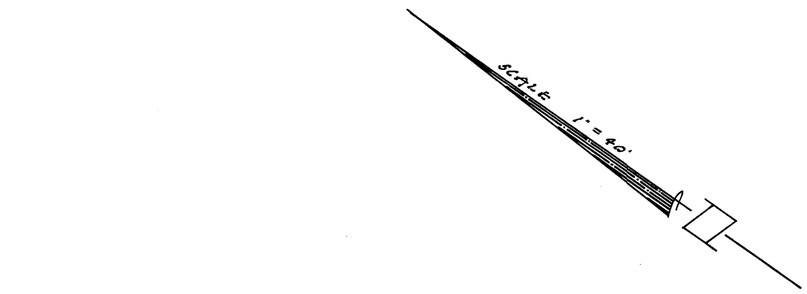

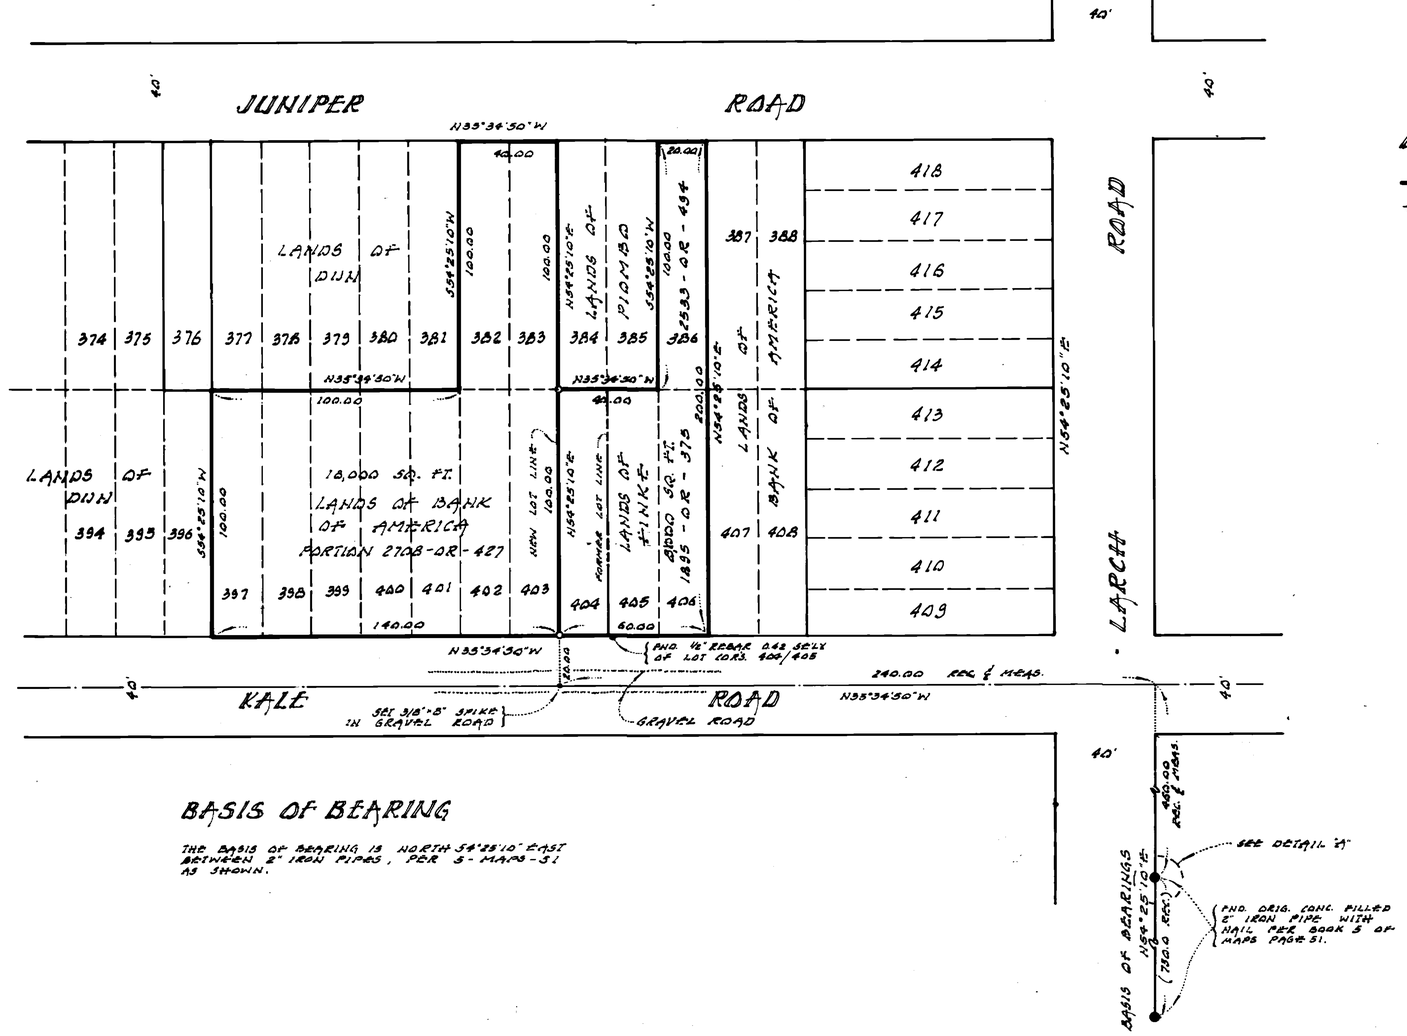

BASIS OF BEARING

THE BASIS OF BEARING IS NORTH 54°25'10" EAST BETWEEN 2" IRON PIPES, PER 5-MAPS-51 AS SHOWN.

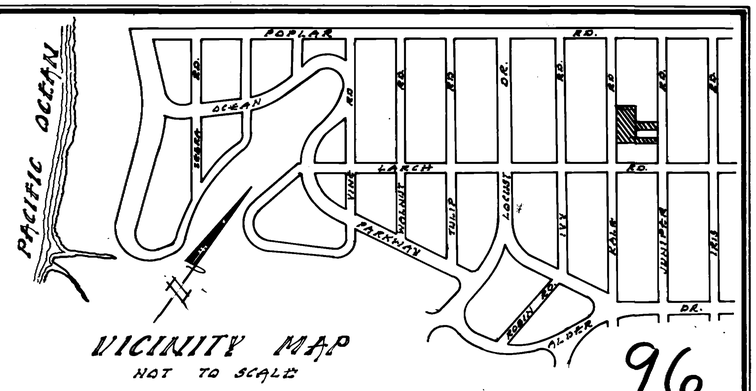

VICINITY MAP
NOT TO SCALE

96

LEGEND

—●— DENOTES SET 3/4" I.D. IRON PIPE & PLUG "LS 3775"
-OR- DENOTES OFFICIAL RECORDS

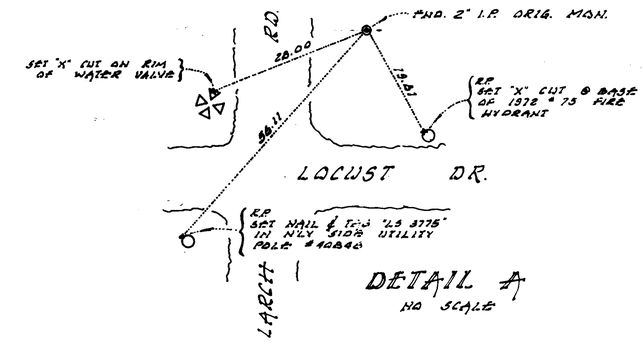

DETAIL A
NO SCALE

Record of Survey

LOT LINE ADJUSTMENT

BETWEEN LANDS OF H. F. FINKE, 1895 - OR - 375 AND 2533 - OR - 494; AND LANDS OF BANK OF AMERICA, PORTION 2708 - OR - 427

VICINITY BALINAS
MARIN COUNTY CALIFORNIA

SURVEYORS CERTIFICATE

THIS MAP CORRECTLY REPRESENTS A SURVEY MADE BY ME OR UNDER MY DIRECTION IN CONFORMANCE WITH THE REQUIREMENTS OF THE LAND SURVEYORS' ACT, AT THE REQUEST OF H.F. FINKE IN JULY 1975.

JOSEPH BRIPA LS 3775

COUNTY SURVEYOR'S CERTIFICATE

THIS MAP HAS BEEN EXAMINED FOR CONFORMANCE WITH THE REQUIREMENTS OF LAND SURVEYORS' ACT THIS 8th DAY OF October 1975

REGISTERED PROFESSIONAL ENGINEER RAY WESLEY FOGELBERG, JR. No. 13195 CIVIL STATE OF CALIFORNIA

RECORDER'S CERTIFICATE

FILED THIS 9th DAY OF October 1975 AT 4:10 P.M. IN BOOK 12 OF SURVEYS AT PAGE 96 AT THE REQUEST OF DEPT. OF PUBLIC WORKS
SERIAL Nº 37442 FEE 5.00

N. T. GIACOMINI
COUNTY RECORDER

BY DEPUTY Alice Lake

Lockton, Gillespie & Associates
LAND SURVEYORS
807 5th AVE. San Rafael 457-1811 - 897-0463

AP 130-062-05, 11

SHEET 1 OF 1

LG-254

Can 3505

5
10-6-75
Can 3505