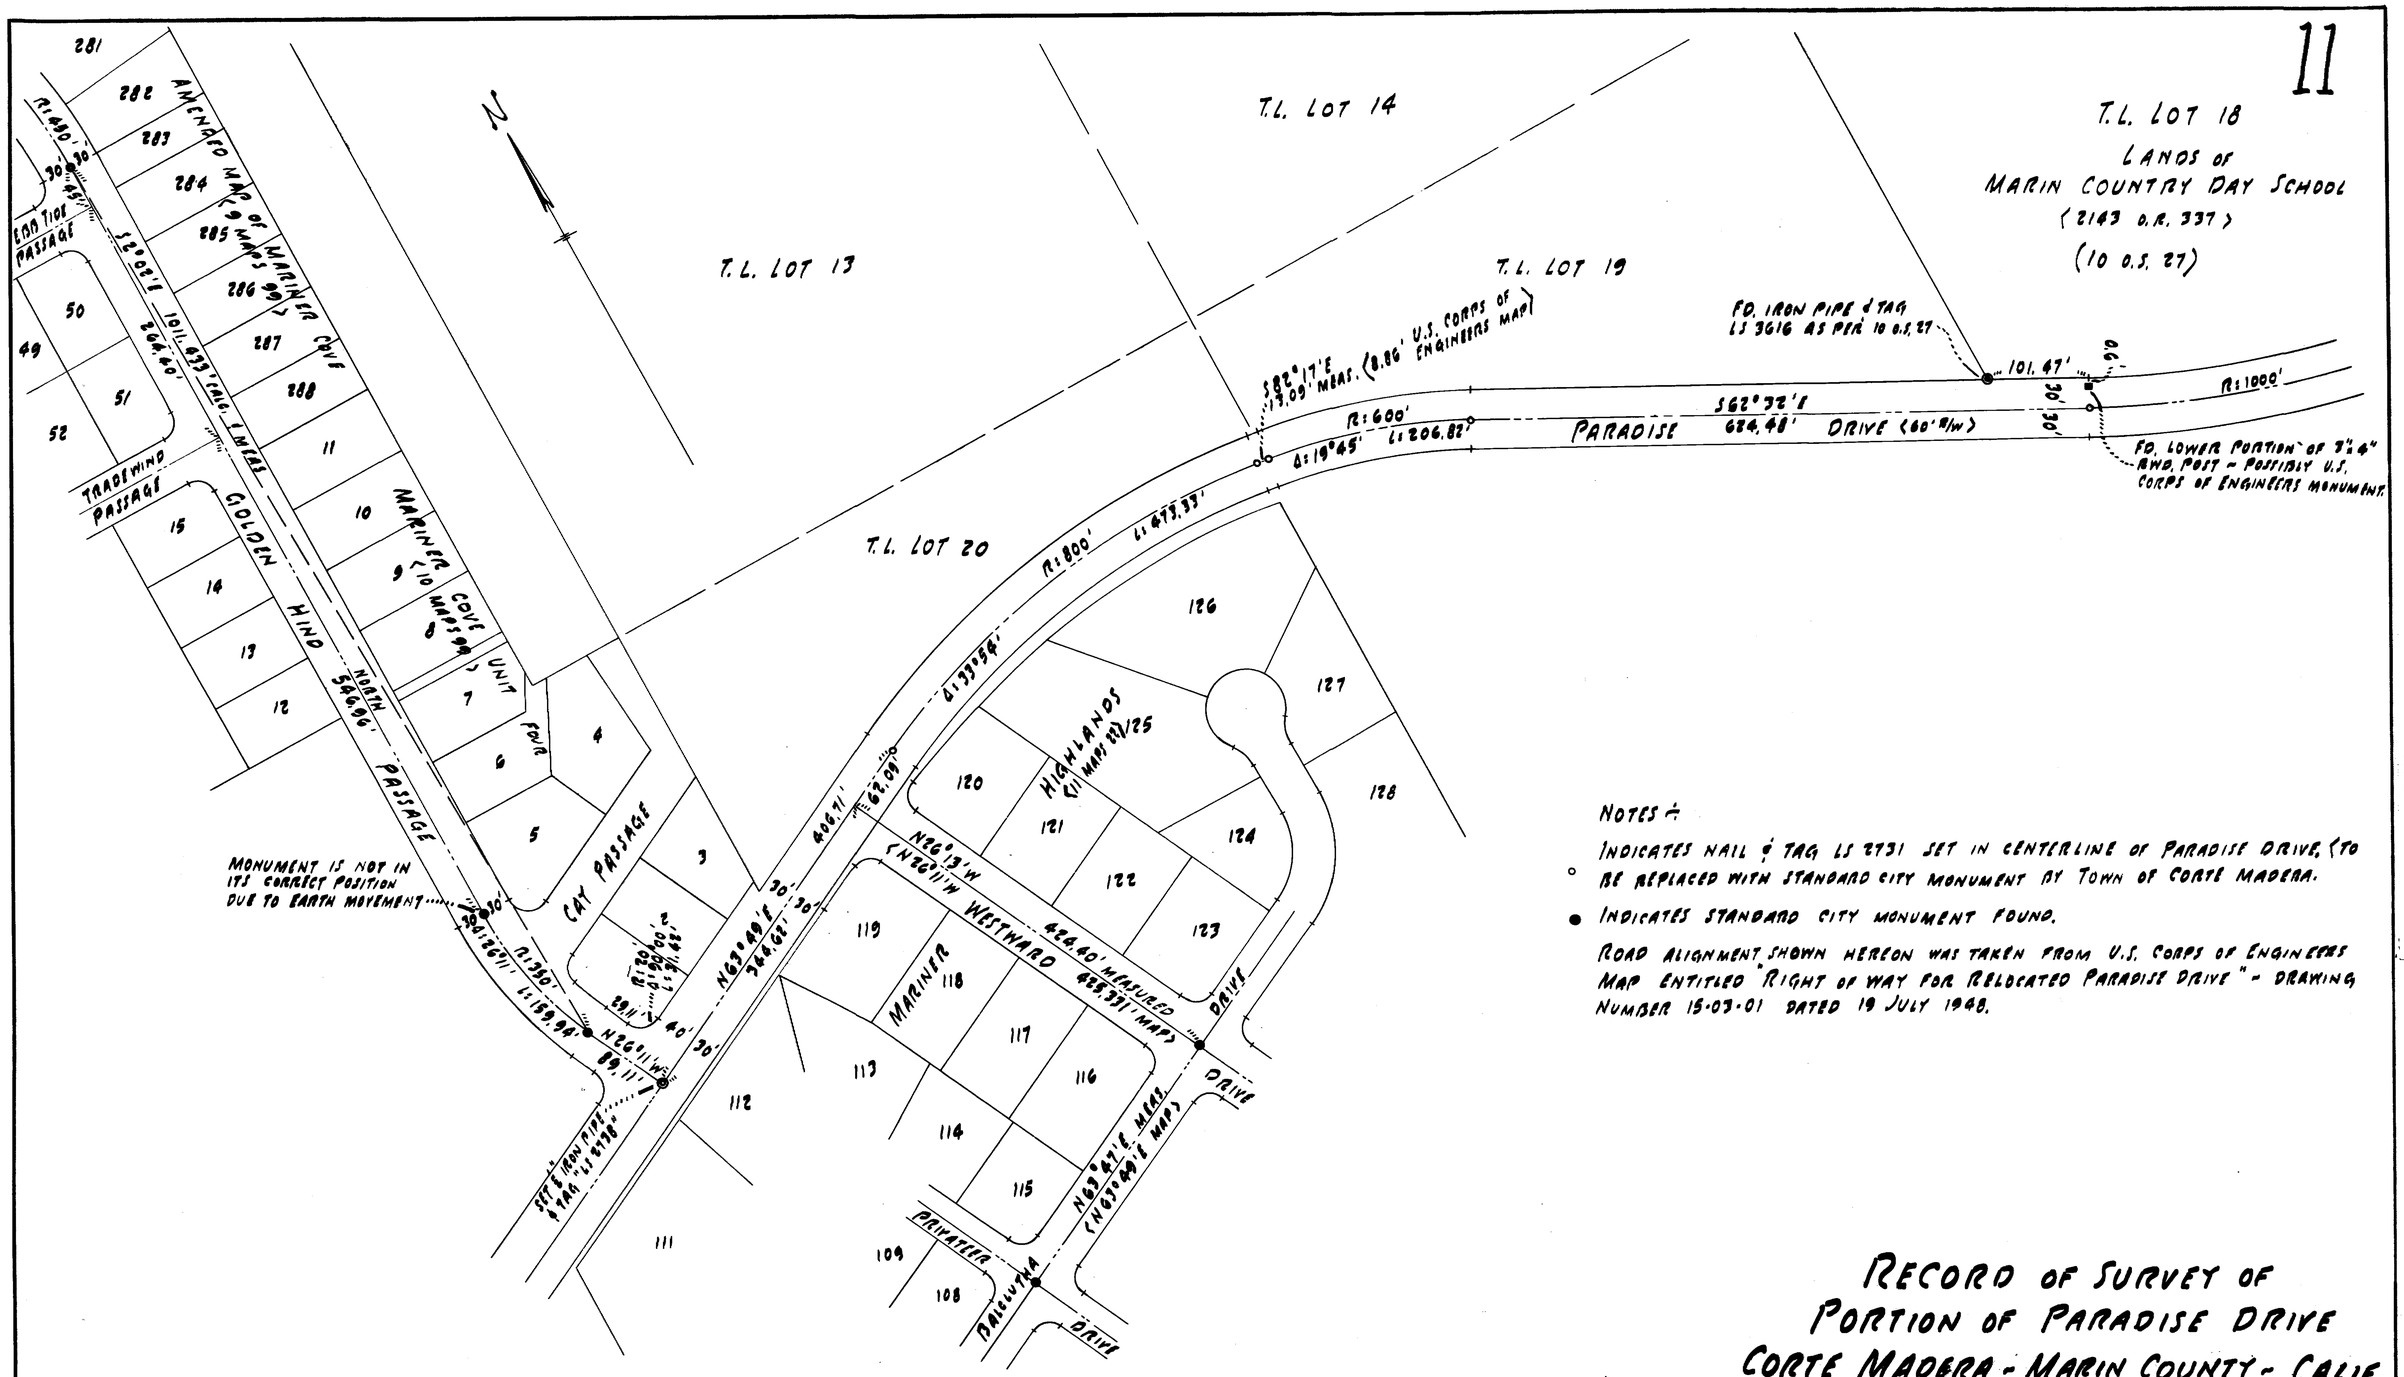

NOTES :

INDICATES NAIL & TAG LS 2731 SET IN CENTERLINE OF PARADISE DRIVE, (TO BE REPLACED WITH STANDARD CITY MONUMENT BY TOWN OF CORTE MADERA.

● INDICATES STANDARD CITY MONUMENT FOUND.

ROAD ALIGNMENT SHOWN HEREON WAS TAKEN FROM U.S. CORPS OF ENGINEERS MAP ENTITLED "RIGHT OF WAY FOR RELOCATED PARADISE DRIVE" - DRAWING NUMBER 15-03-01 DATED 19 JULY 1948.

RECORD OF SURVEY OF PORTION OF PARADISE DRIVE CORTE MADERA - MARIN COUNTY - CALIF.

SCALE - 1" = 100' Nº 3699 DECEMBER 1975

HOOL & LOCKETT
LIC. LAND SURVEYORS

CALIFORNIA LAND SURVEYORS ASSOCIATION 1966 MARIN CHAPTER

SURVEYOR'S CERTIFICATE

This map correctly represents a survey made by me or under my direction in conformance with the requirements of the Land Surveyor's Act at the request of TOWN OF CORTE MADERA in NOVEMBER 1975.

William D. Lockett
L.S. No. 2738

LICENSED LAND SURVEYOR No. 2738 STATE OF CALIFORNIA

COUNTY SURVEYOR'S CERTIFICATE

This map has been examined for conformance with the requirements of the Land Surveyor's Act this 5th day of January, 1976.

County Surveyor

By Deputy

REGISTERED PROFESSIONAL ENGINEER RAY WESLEY FORCHEMMER No. 13338 CIVIL STATE OF CALIFORNIA

RECORDER'S CERTIFICATE

Filed this 14th day of JANUARY, 1976 at 1:40 P.M. in Book 13 of Surveys page 11 at the request of Dept. of Public Works SERIAL 1686 Fee: $5.00

N. T. Giacomini
County Recorder

By Deputy Alice Lake

BASIS OF BEARING

THE CALCULATED BEARING OF S2°02'E BETWEEN EXISTING MONUMENTS IN THE CENTERLINE OF GOLDEN HIND PASSAGE WAS TAKEN AS THE BASIS OF BEARING FOR THIS SURVEY

S 1-14-76 Can 3555

Can 3555

3555