15

# SAN MARIN UNIT FIVE
12 MAPS 45

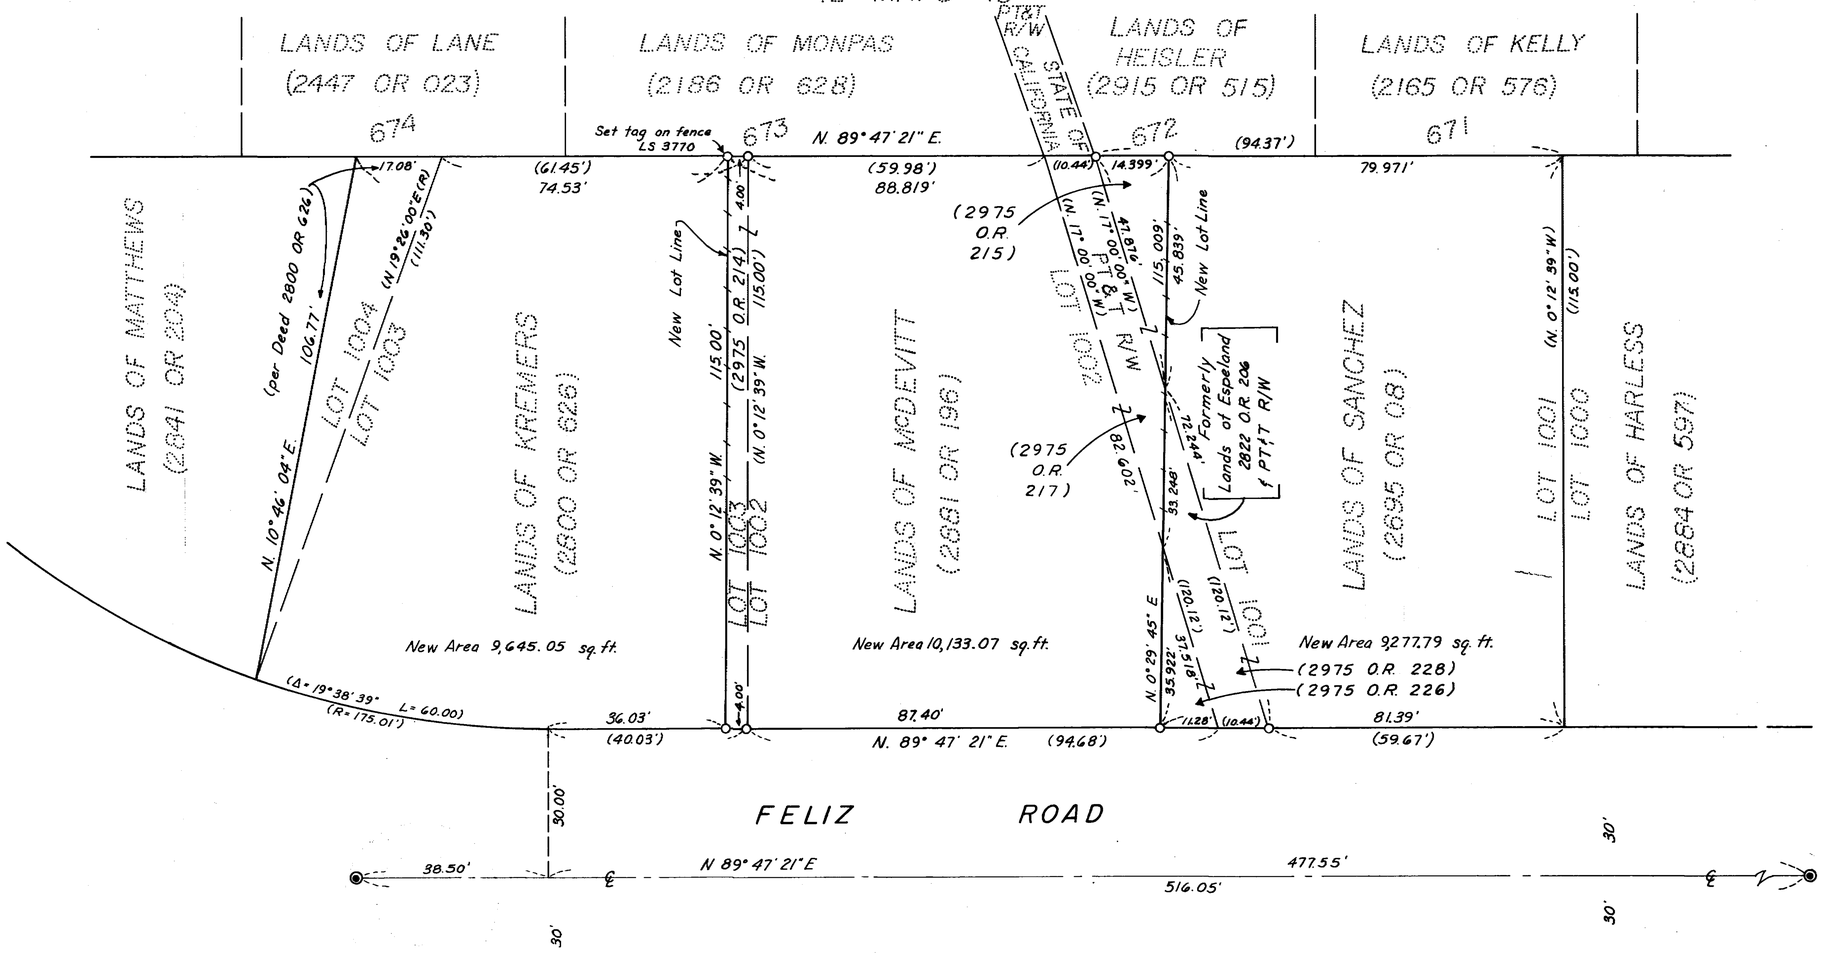


## LEGEND

- ◉ indicates standard city street monument found
- ○ indicates ¾" iron pipe, LS 3770 set, unless otherwise indicated
- —+—+— indicates existing fence on proposed lot line
- ( ) indicates information per 13 Maps 49

# RECORD OF SURVEY

## LOT LINE ADJUSTMENT

## LANDS OF SANCHEZ, Mc DEVITT, KREMERS
(2695 OR 08) (2881 OR 196) (2800 OR 626)
## & ESPELAND
(2822 OR 206)

BEING LOTS 1001, 1002, AND 1003 AS SHOWN ON THE MAP OF SAN MARIN UNIT 9 (13 MAPS 49)

NOVATO MARIN COUNTY CALIFORNIA

SCALE 1" = 20' MAY 1975

**JOHN W. HILL & ASSOCIATES, INC.**
Civil Engineers Land Surveyors
Novato California

SHEET 1 OF 1
296-0010

## SURVEYOR'S CERTIFICATE

This map correctly represents a survey made by me or under my direction in conformance with the requirements of the Land Surveyor's Act at the request of Frank Dean in MAY-OCTOBER, 1975

Wallace B. Eshleman
L.S. No. 3770

LICENSED LAND SURVEYOR WALLACE B. ESHLEMAN No. 3770 STATE OF CALIFORNIA

## COUNTY SURVEYOR'S CERTIFICATE

This map has been examined for conformance with the requirements of the Land Surveyor's Act this 10th day of February, 1976

County Surveyor Roy W. Forsaker, Jr.

By Deputy R. H. Loder

REGISTERED PROFESSIONAL ENGINEERS LAND SURVEYORS No. 14725 CIVIL STATE OF CALIFORNIA

## RECORDER'S CERTIFICATE

Filed this 13th day of February, 1976 at 4:50 P.M. in Book 13 of Surveys at page 15 at the request of Dept of Public Works Serial No. 6152 Fee 5.00

N. D. Giacomini
County Recorder

By Deputy Alice Lake

## BASIS OF BEARING

The centerline of Feliz Drive bearing N 89° 47' 21" E was taken as the basis of bearings for this survey.

5 2-13-76 Can 3565

Can 3565

3565