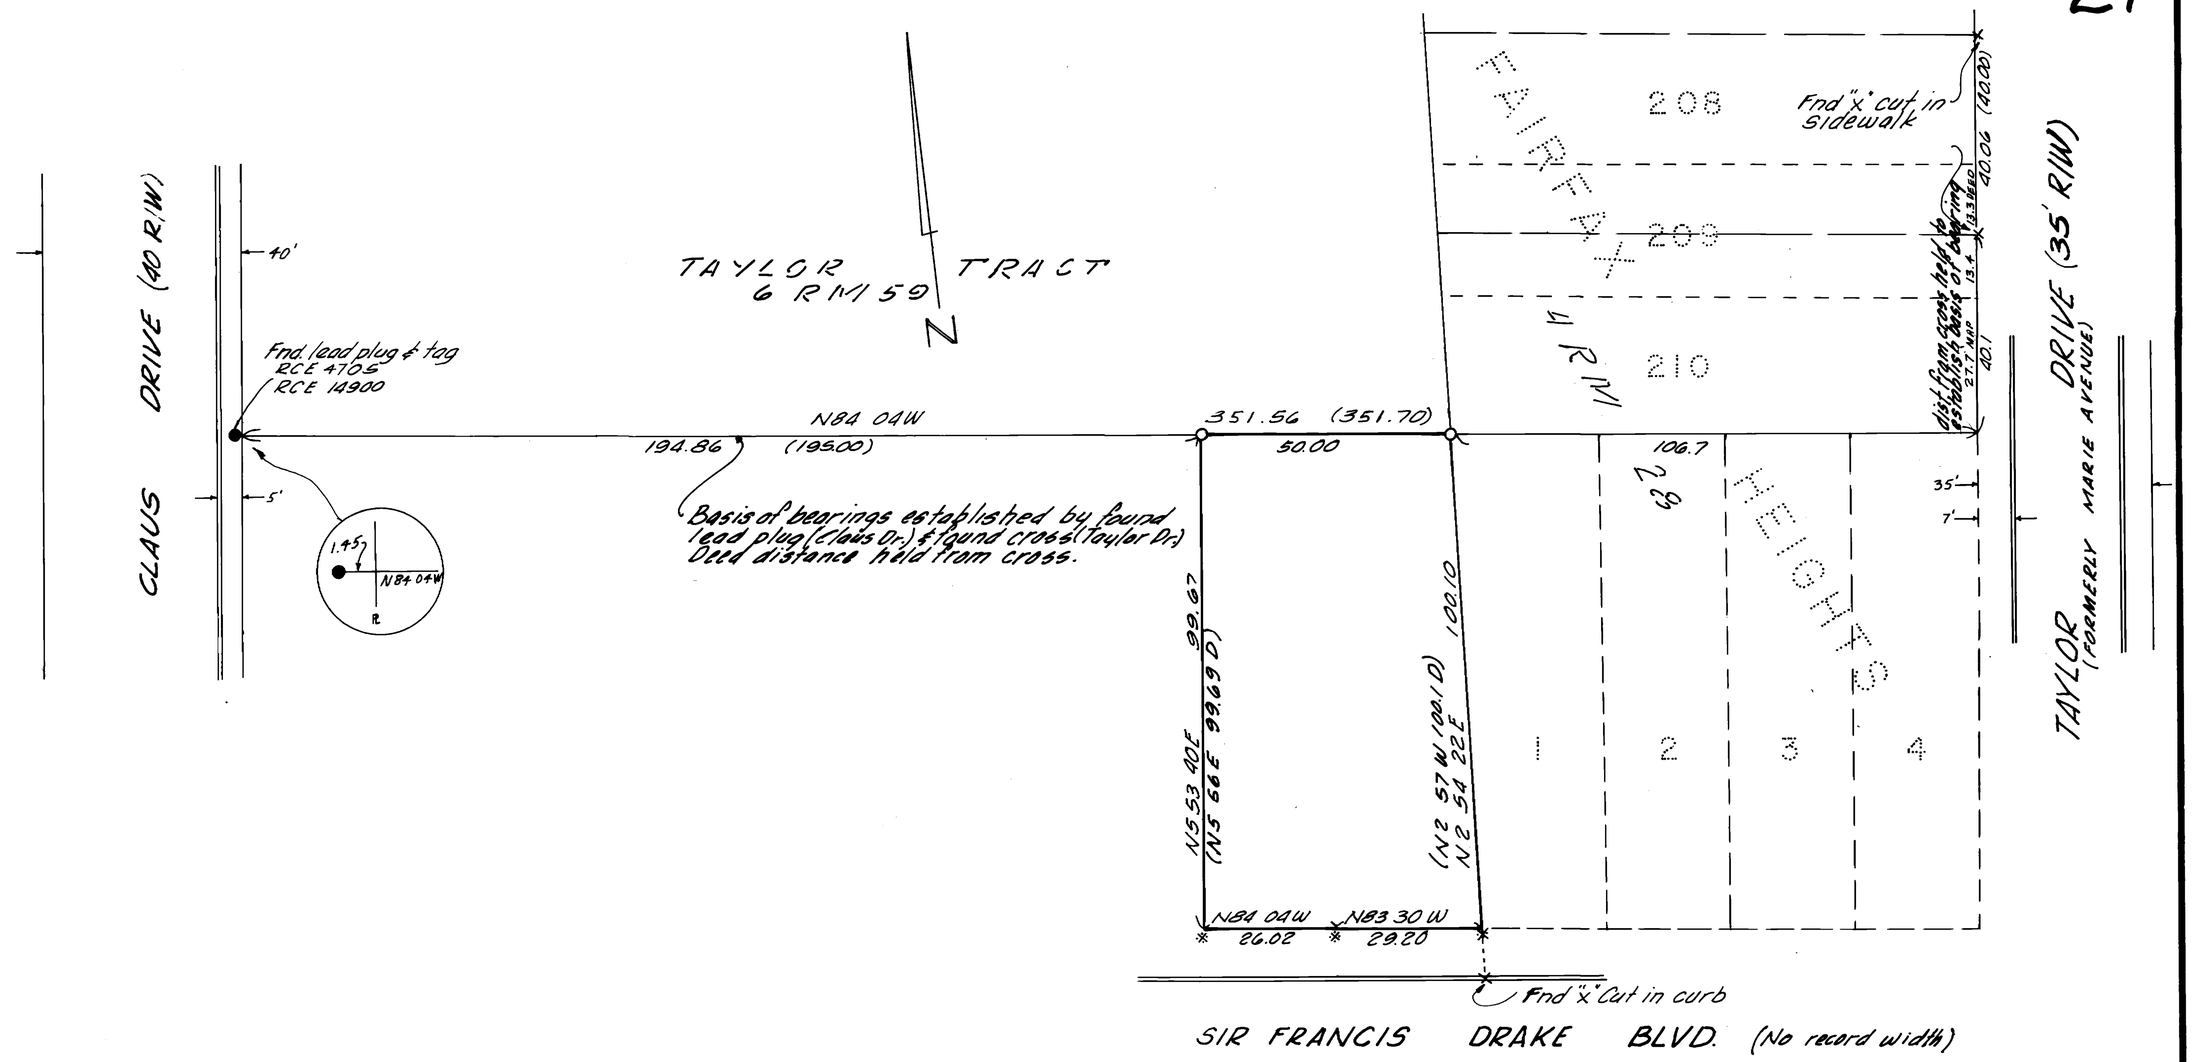

Can 3608

※ CROSS SET IN WALK (1' OFF)
O IRON PIPE SET - RCE 16530
(D.) DEED
M. MEASURED
M.C.R. MARIN COUNTY RECORDS
O.R. OFFICIAL RECORDS

RECORDERS CERTIFICATE

FILED FOR RECORD THIS 22ND DAY OF April 1976 AT 3:50 P.M. IN BOOK 13 OF ~~MAPS~~ SURVEYS AT PAGES 29 AT THE REQUEST OF Dept of Public Works

N.P. Giacomini
COUNTY RECORDER
By: Alice Lake

FEE $ 5.00 PAID

SERIAL NO. 16644

SURVEYORS CERTIFICATE

THIS MAP CORRECTLY REPRESENTS A SURVEY MADE BY ME OR UNDER MY DIRECTION IN CONFORMANCE WITH THE REQUIREMENTS OF THE LAND SURVEYORS ACT AT THE REQUEST OF Walter Gruber IN Feb 1976

R.C.E. No. 16530 Munhir Eljumaily

REGISTERED PROFESSIONAL ENGINEER MUNHIR R. ELJUMAILY No. 16530 CIVIL STATE OF CALIFORNIA

COUNTY SURVEYORS CERTIFICATE

THIS MAP HAS BEEN EXAMINED FOR CONFORMANCE WITH THE REQUIREMENTS OF THE LAND SURVEYORS ACT.

THIS 21st DAY OF April 1976

Roy Jones Jr.
COUNTY SURVEYOR
DEPUTY

REGISTERED PROFESSIONAL ENGINEER CIVIL STATE OF CALIFORNIA

RECORD OF SURVEY

OF THE LAND OF WALTER & ELSIE GRUBER
837 O.R. 463 M.C.R.

MARIN COUNTY CALIFORNIA

1" = 20' FEB. 1976

MUNDHIR ELJUMAILY CIVIL ENGINEER
SANTA ROSA, CALIFORNIA

SHEET 1 OF 1

Can 3608