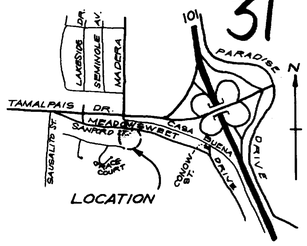

VICINITY MAP
SCALE: 1" = 25,000'

DETAIL "A"
NO SCALE

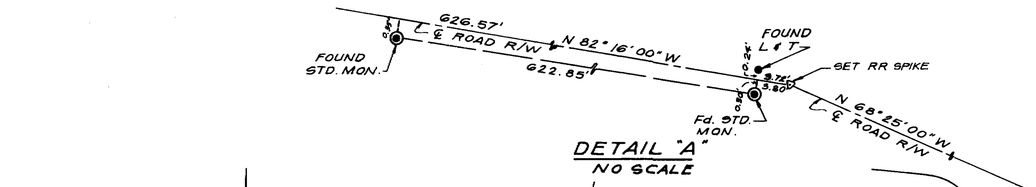

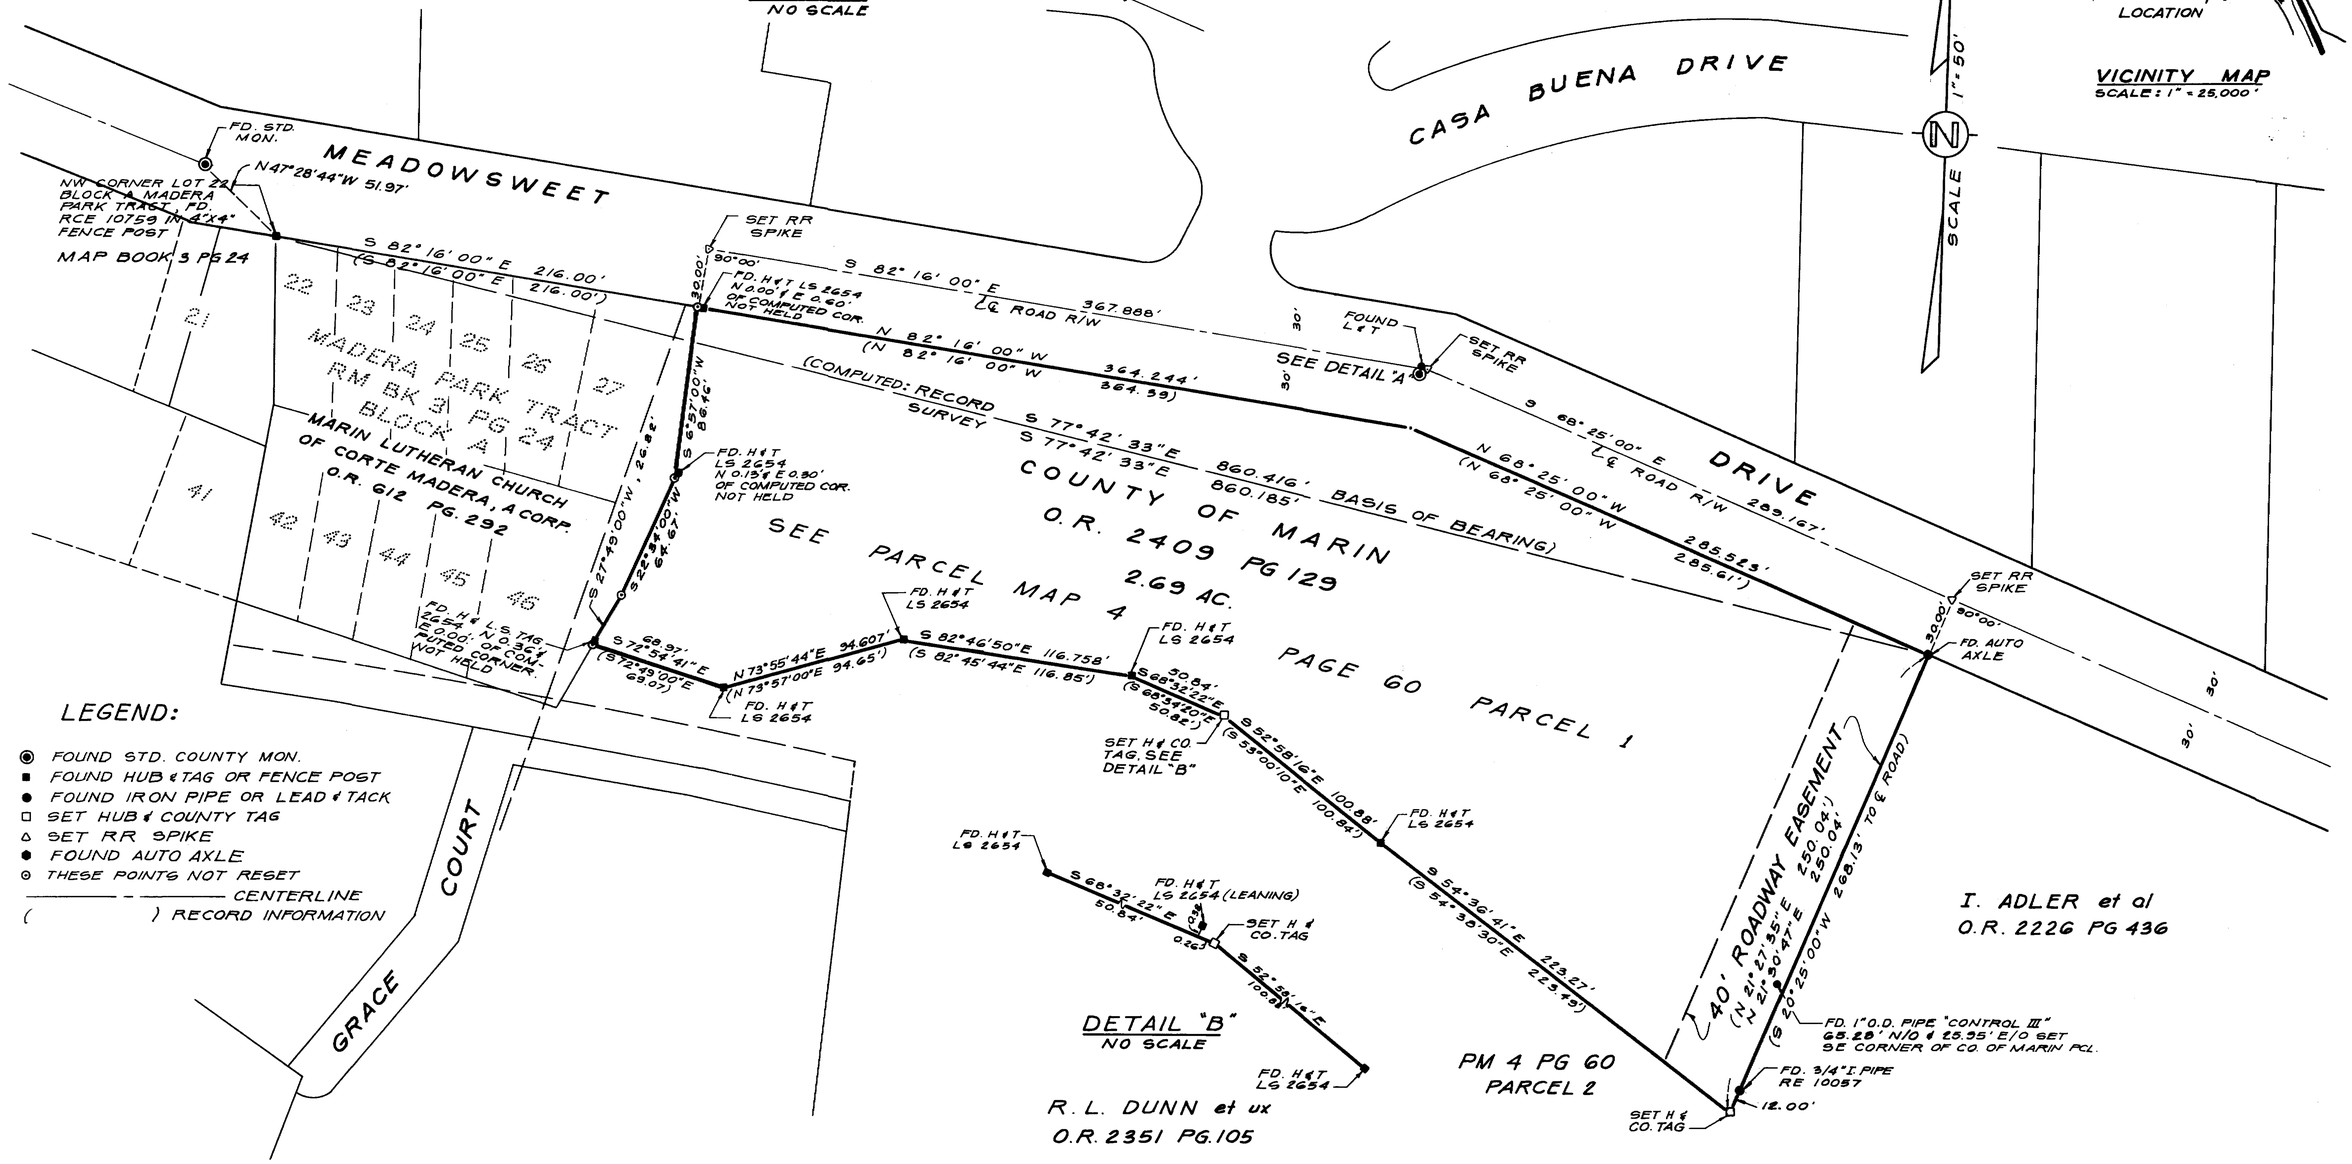

LEGEND:

- ◉ FOUND STD. COUNTY MON.
- ■ FOUND HUB & TAG OR FENCE POST
- ● FOUND IRON PIPE OR LEAD & TACK
- □ SET HUB & COUNTY TAG
- △ SET RR SPIKE
- ● FOUND AUTO AXLE
- ⊙ THESE POINTS NOT RESET
- ——— CENTERLINE
- ( ) RECORD INFORMATION

SURVEYOR'S CERTIFICATE

This map correctly represents a survey made by me or under my direction in conformance with the requirements of the Land Surveyor's Act at the request of MARIN COUNTY DEPARTMENT OF PUBLIC WORKS in JUNE 19 75

Ewald Zorn
LS No. 2908

COUNTY SURVEYOR'S CERTIFICATE

This map has been examined for conformance with the requirements of the Land Surveyor's Act this 23rd day of April 19 76

Roger Fraecker No. 13199
County Surveyor

By Deputy

REGISTERED PROFESSIONAL ENGINEER RAY WESLEY FRAECKER JR. CIVIL STATE OF CALIFORNIA

RECORDER'S CERTIFICATE

Filed this 27th day of April 19 76
at 11:23 A.M. in Book 13 of Surveys at page 31
at the request of Dept of Public Works
Serial 17189
No Fee

N. P. Giacomini
County Recorder

By Deputy Alice Lake

BASIS OF BEARING

S 77° 42' 33" E BETWEEN NW CORNER LOT 22 BLOCK A, MADERA PARK AND AUTO AXLE, A DISTANCE OF 860.416 FEET: COMPUTED FROM O.R. 2409 PG. 129.

RECORD OF SURVEY
MARIN COUNTY LIBRARY SITE
CORTE MADERA, CALIF.

DEPARMENT OF PUBLIC WORKS
MARIN COUNTY, CALIFORNIA
FB 356 PAGE 200

SHT. 1 OF 1

S 4-27-76
Can 3610

Can 3610

3610