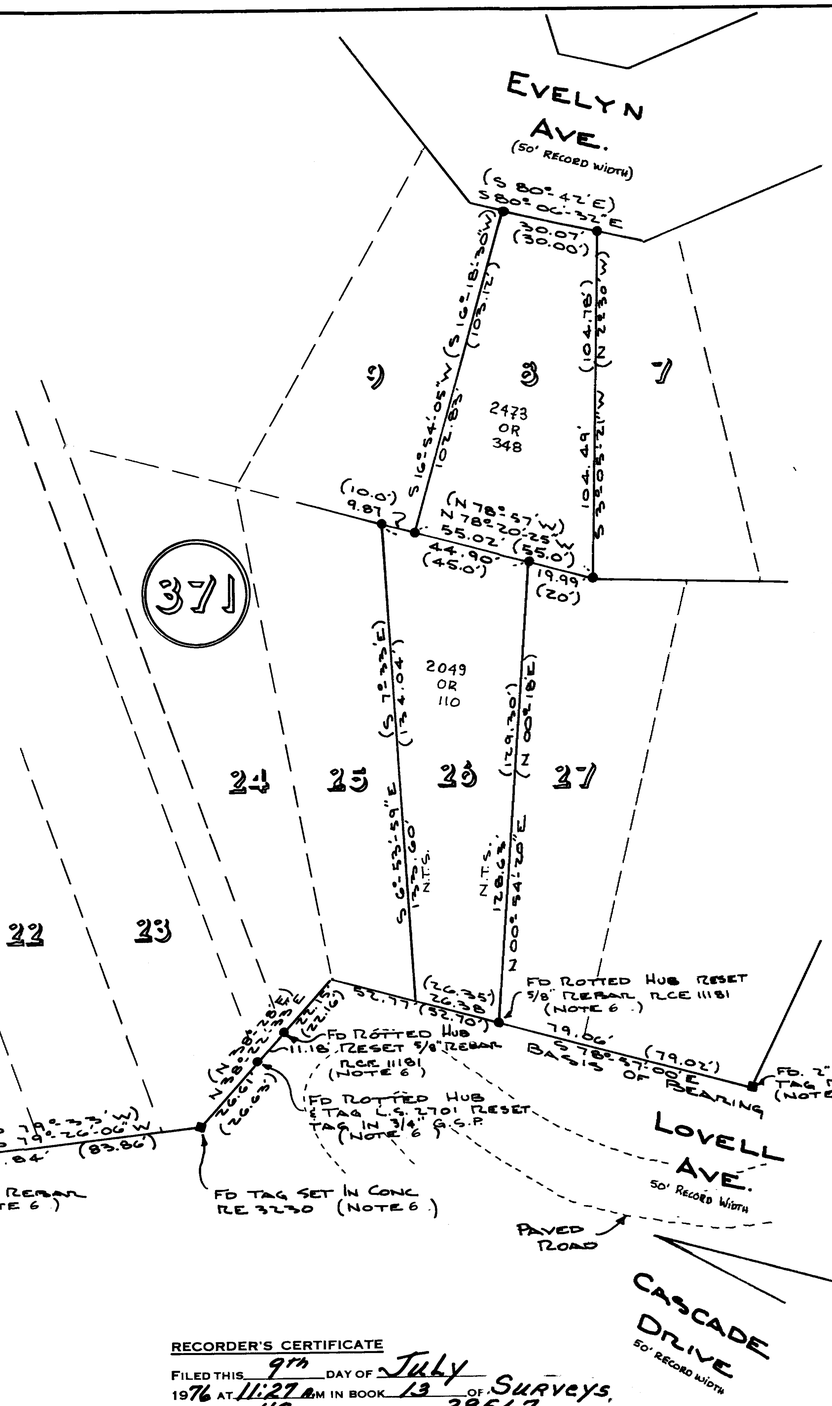

LEGEND

1. ⊙ FD 1/2" REBAR UNLESS OTHERWISE NOTED
   SURVEY COMPLETED 11-21-74 JOB NO. 71-49
   SEE ALSO NOTE 6
2. N.T.S. - DENOTES NOT TO SCALE.

NOTES

1. BASIS OF BEARING IS TWO FD POINTS COR. LOT 26/27 & LOT 29.
2. GSP. WHERE USED, DENOTES GALVANIZED STEEL PIPE.
3. REFERENCE IS MADE TO THE FOLLOWING MAPS OF RECORD: S.R.M. 26 & EH BACK 1 PAGE 2
4. THE METHODS USED IN THE FIELD SURVEY WERE INTENDED TO YIELD AN ACCURACY OF ONE FOOT IN 5000
5. (N 05°_01'_20" E. 265.01'). DIMENSIONS SHOWN THUSLY ARE OF PREVIOUS RECORD AND DO NOT COINCIDE WITH THOSE DETERMINED BY THIS SURVEY.
6. SURVEY COMPLETED 6-20-74 JOB 72-124

SURVEYOR'S CERTIFICATE

THIS MAP CORRECTLY REPRESENTS A SURVEY MADE BY ME OR UNDER MY DIRECTION IN CONFORMANCE WITH THE REQUIREMENTS OF THE LAND SURVEYOR'S ACT AT THE REQUEST OF WILLIAM BARRETT IN MAY, 1976.

(SIGNED AND SEALED) Edward B. Beattie
R.C.E. NO. 11181

REGISTERED PROFESSIONAL ENGINEER EDWARD B. BEATTIE No. 11181 CIVIL STATE OF CALIFORNIA

CO. SURVEYOR'S CERTIFICATE

THIS MAP HAS BEEN EXAMINED FOR CONFORMANCE WITH THE REQUIREMENTS OF THE LAND SURVEYOR'S ACT THIS 6th DAY OF July, 1976.

(SIGNED) Roger Fleischer, Jr.
COUNTY SURVEYOR

REGISTERED PROFESSIONAL ENGINEER ROGER FLEISCHER, JR. No. 7199 CIVIL STATE OF CALIFORNIA

RECORDER'S CERTIFICATE

FILED THIS 9th DAY OF July 1976 AT 11:27 P.M. IN BOOK 13 OF Surveys, AT PAGE 43 SERIAL NO. 29567
FEE $ 5.00 AT THE REQUEST OF Dept of Public Works

(SIGNED) A. P. Giacomini
COUNTY RECORDER
By: Alice Lake
DEPUTY RECORDER

RECORD OF SURVEY

LOT 8 AND 26, BLK. 371
MILL VALLEY VILLAS
S.R.M. 26
MILL VALLEY CA.

COUNTY OF MARIN

PREPARED BY EDWARD B. BEATTIE
P.O. BOX 452 SAUSALITO CALIF
RCE 11181
DATE MAY, 1976 SCALE: 1"=30' JOB NO. 71-49
REVISED 6-27-76
SHEET 1 OF 1

S 7-22-76 Can 3652

Can 3652