52

NOTE

BEARINGS AS SHOWN ON 11-RS-75 HAVE BEEN ROTATED CLOCKWISE 0°27'09" TO CONFORM TO MERIDIAN OF KESSNER & MONTROSE DEED.

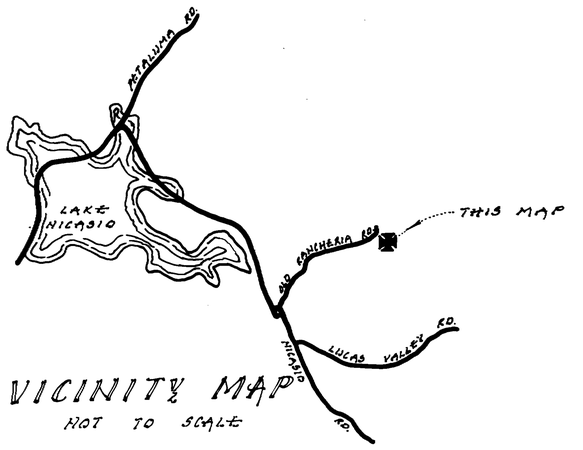

VICINITY MAP
NOT TO SCALE

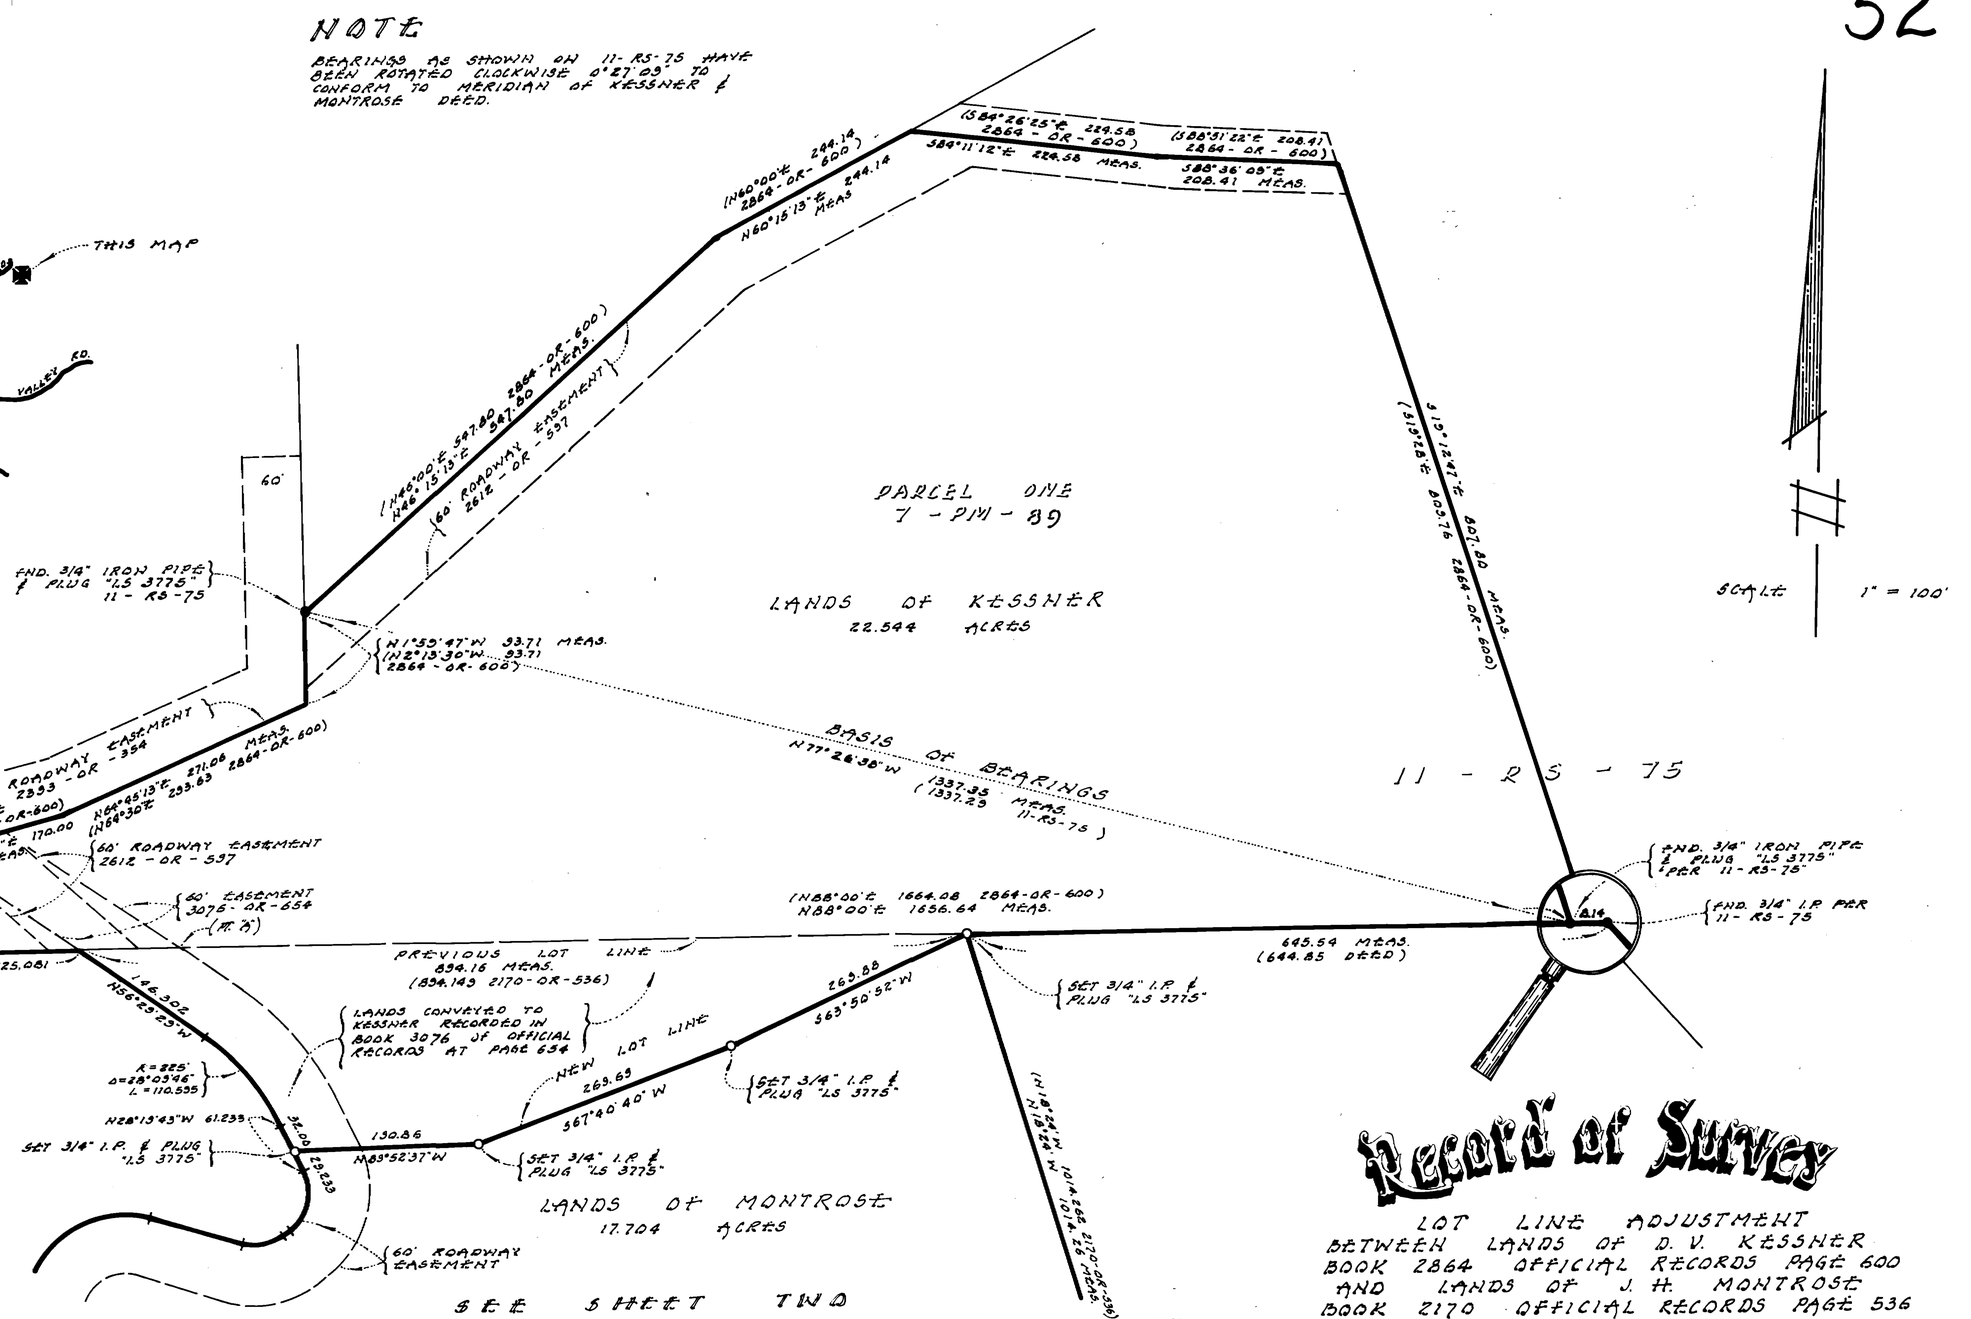

SEE SHEET TWO

Record of Survey

LOT LINE ADJUSTMENT
BETWEEN LANDS OF D. V. KESSNER
BOOK 2864 OFFICIAL RECORDS PAGE 600
AND LANDS OF J. H. MONTROSE
BOOK 2170 OFFICIAL RECORDS PAGE 536
VICINITY NICASIO
MARIN COUNTY CALIFORNIA

SURVEYOR'S CERTIFICATE

THIS MAP CORRECTLY REPRESENTS A SURVEY MADE BY ME OR UNDER MY DIRECTION IN CONFORMANCE WITH THE REQUIREMENTS OF THE LAND SURVEYOR'S ACT AT THE REQUEST OF CARLA KESSNER IN MAY 1976

JOSEPH GRIPPI LS 3775

COUNTY SURVEYOR'S CERTIFICATE

THIS MAP HAS BEEN EXAMINED FOR CONFORMANCE WITH THE REQUIREMENTS OF THE LAND SURVEYORS ACT THIS 26th DAY OF AUGUST 1976.

RAY W. FORCADE JR. COUNTY SURVEYOR

BY DEPUTY

RECORDER'S CERTIFICATE

FILED THIS 27th DAY OF AUGUST 1976
AT 4:00 P.M. IN BOOK 13 OF SURVEYS
AT PAGE 52 AT THE REQUEST OF
DEPT. OF PUBLIC WORKS
SERIAL No 38286 FEE $ 7.00

M. E. Giacomini COUNTY RECORDER

BY DEPUTY Alice Lake

AP 121-250-04, 14

Lockton-Gillespie & Associates
LAND SURVEYORS
807 5th AVE. San Rafael 457-1911-897-0455 SHEET 1 OF 2

LG-273

Can 3681

Can 3681

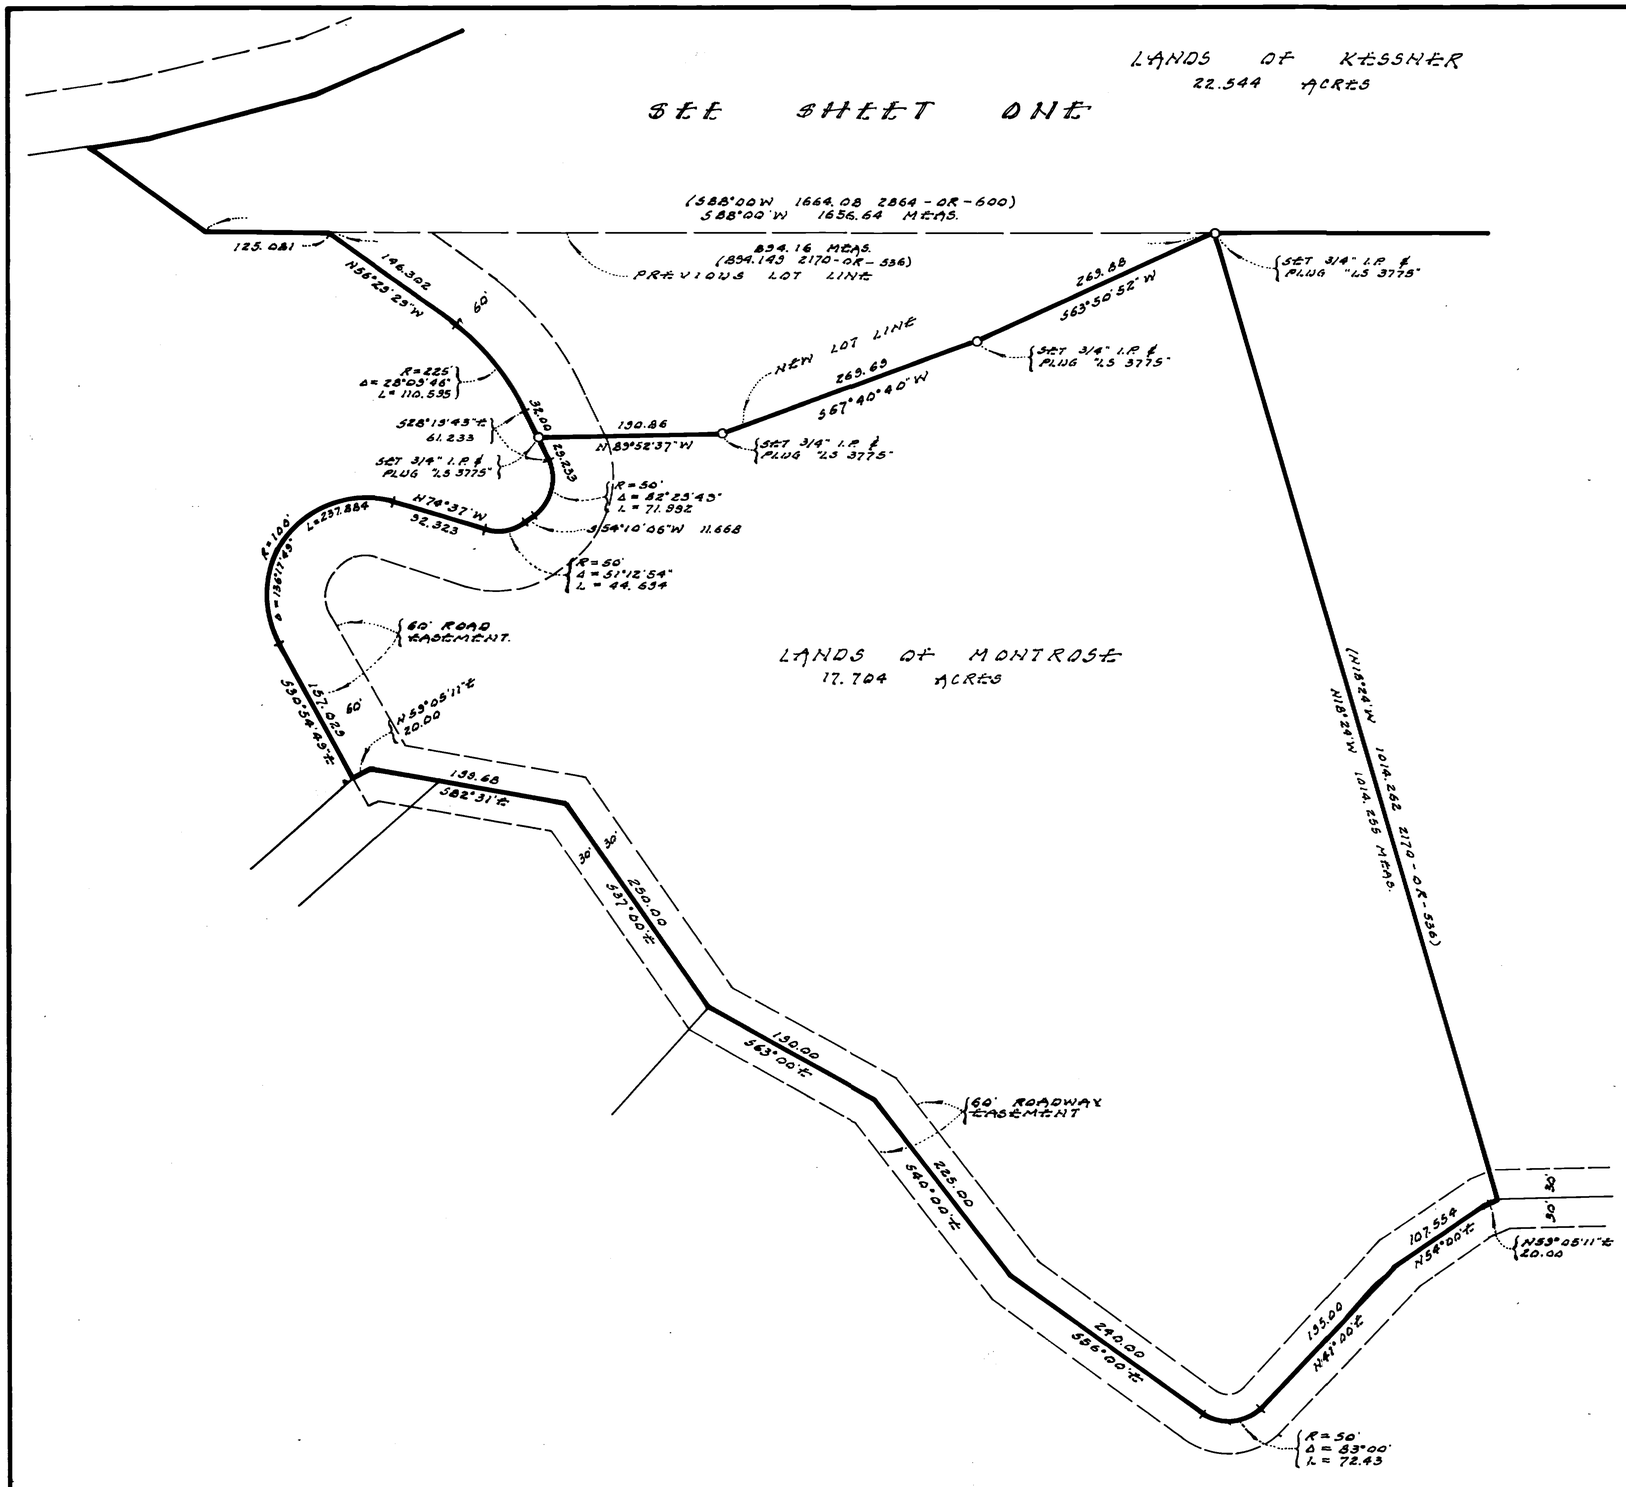

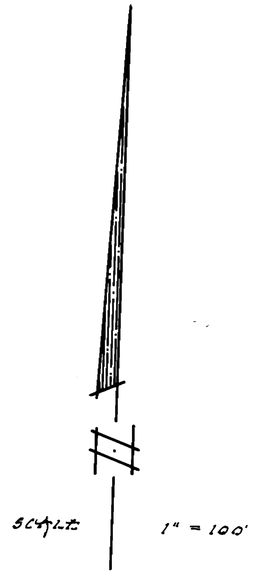

Record of Survey

LOT LINE ADJUSTMENT
BETWEEN LANDS OF D. V. KESSNER
BOOK 2864 OFFICIAL RECORDS PAGE 600
AND LANDS OF J. H. MONTROSE
BOOK 2170 OFFICIAL RECORDS PAGE 536
VICINITY NICASIO
MARIN COUNTY CALIFORNIA

Lockton-Grimm & Associates
LAND SURVEYORS
807 5TH AVE. San Rafael 457-1911-897-0463