66

SURVEYOR'S CERTIFICATE

This map correctly represents a survey made by me or under my direction in conformance with the requirements of the Land Surveyors Act at the request of Max Friedman in September 1976.

Signed _____
Eugene Lockton L.S. 2535

COUNTY SURVEYOR'S CERTIFICATE

This map has been examined for conformance with the requirements of the Land Surveyor's Act. this 7th day of December 1976.

Ray W. Forehand Jr. – County Surveyor

Signed: _____ No. 3199

Signed: _____ By Deputy

RECORDER'S CERTIFICATE

Filed this 8th day of Dec 1976 at 3:15 P.M. in Book 19 of Surveys at page 66 at the request of Dept of Public Works

Serial No. 55004 Fee: $5.00

N.T. Giacomini – County Recorder

_____ By Deputy

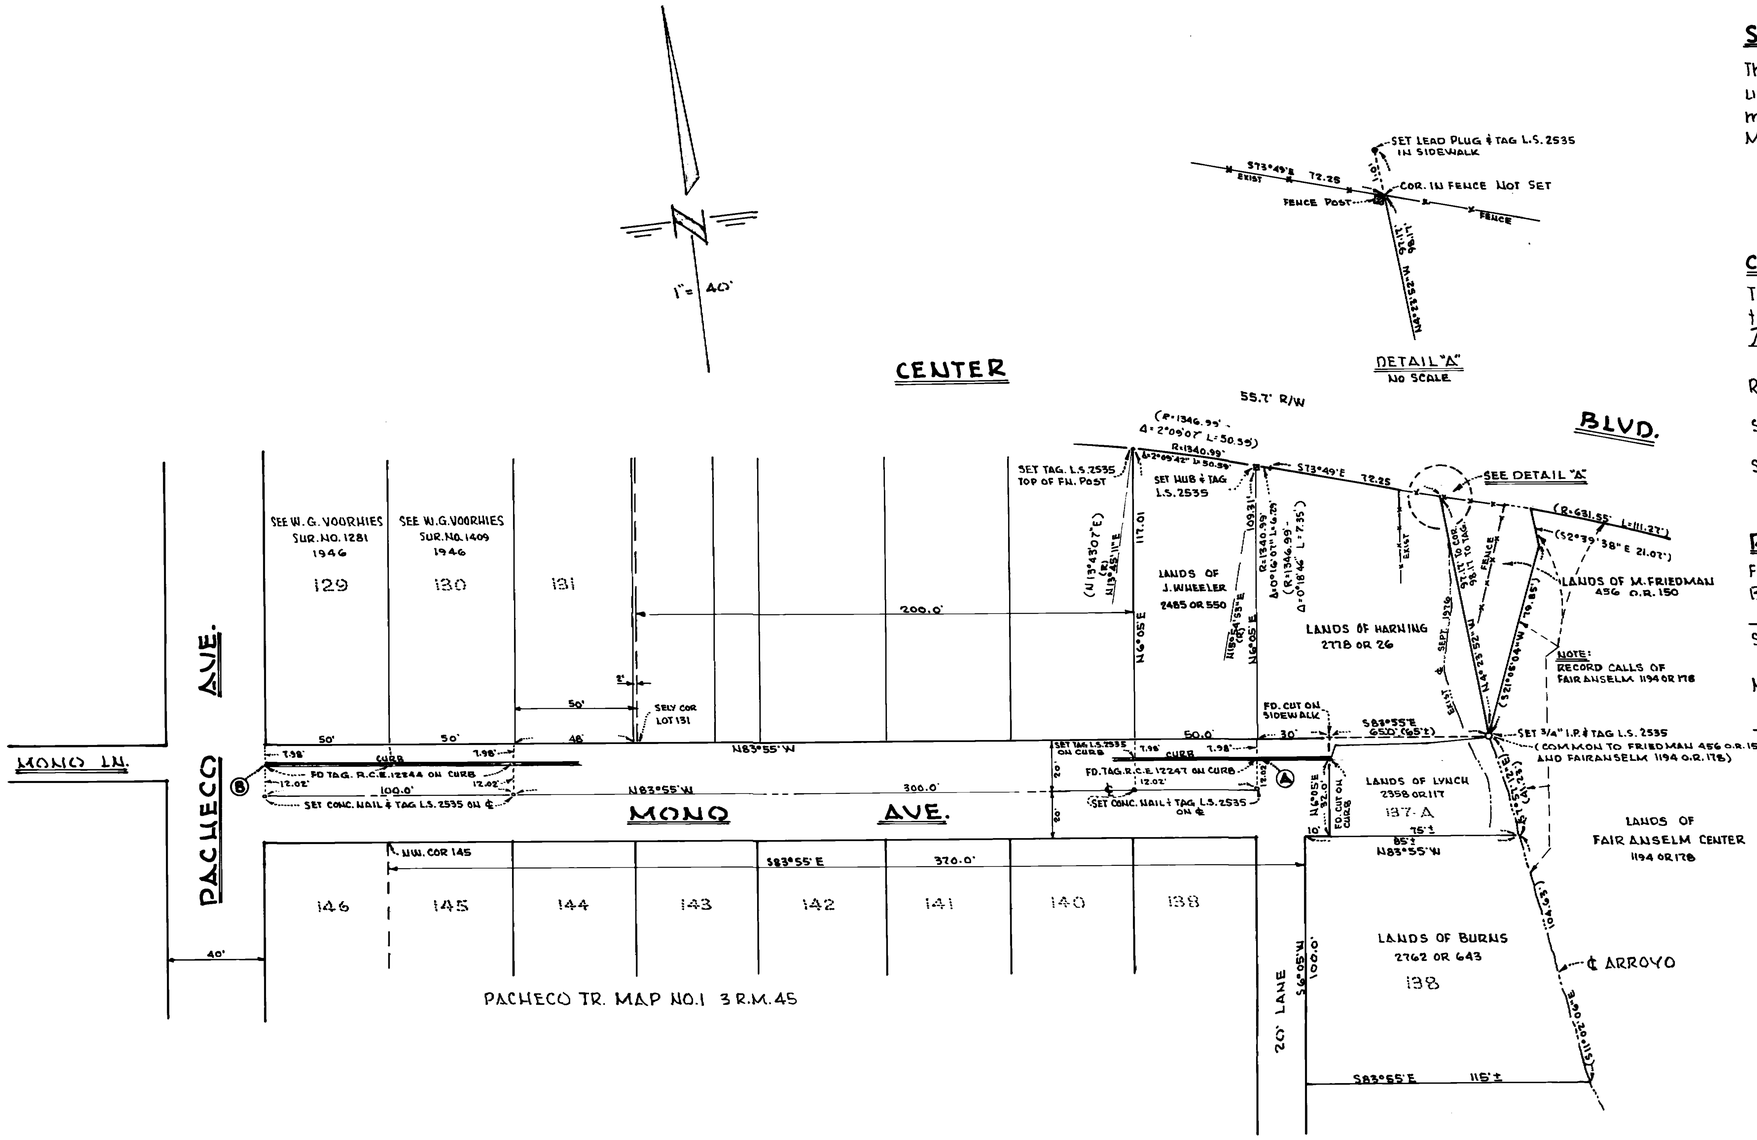

THE MERIDIAN OF THIS SURVEY LIES 83°55'00" TO THE RIGHT OF A LINE FROM POINT "A" TO POINT "B" WHICH POINTS WERE LOCATED IN THE FIELD.

RECORD OF SURVEY

OF BOUNDARY LINE BETWEEN LANDS OF

MAX FRIEDMAN & M. HARNING

456 O.R. 150 2778 O.R. 26

FAIRFAX — MARIN CO. — CALIFORNIA

SEPTEMBER 1976 — SCALE 1"=40'

EUGENE LOCKTON — LIC. LAND SURVEYOR
807 5TH AVE. — SAN RAFAEL — CALIFORNIA

A.P. 2-123-14 & 2-131-07

SHEET 1 OF 1 SHEET

Can 3748

S 12-8-76 Can 3748