73

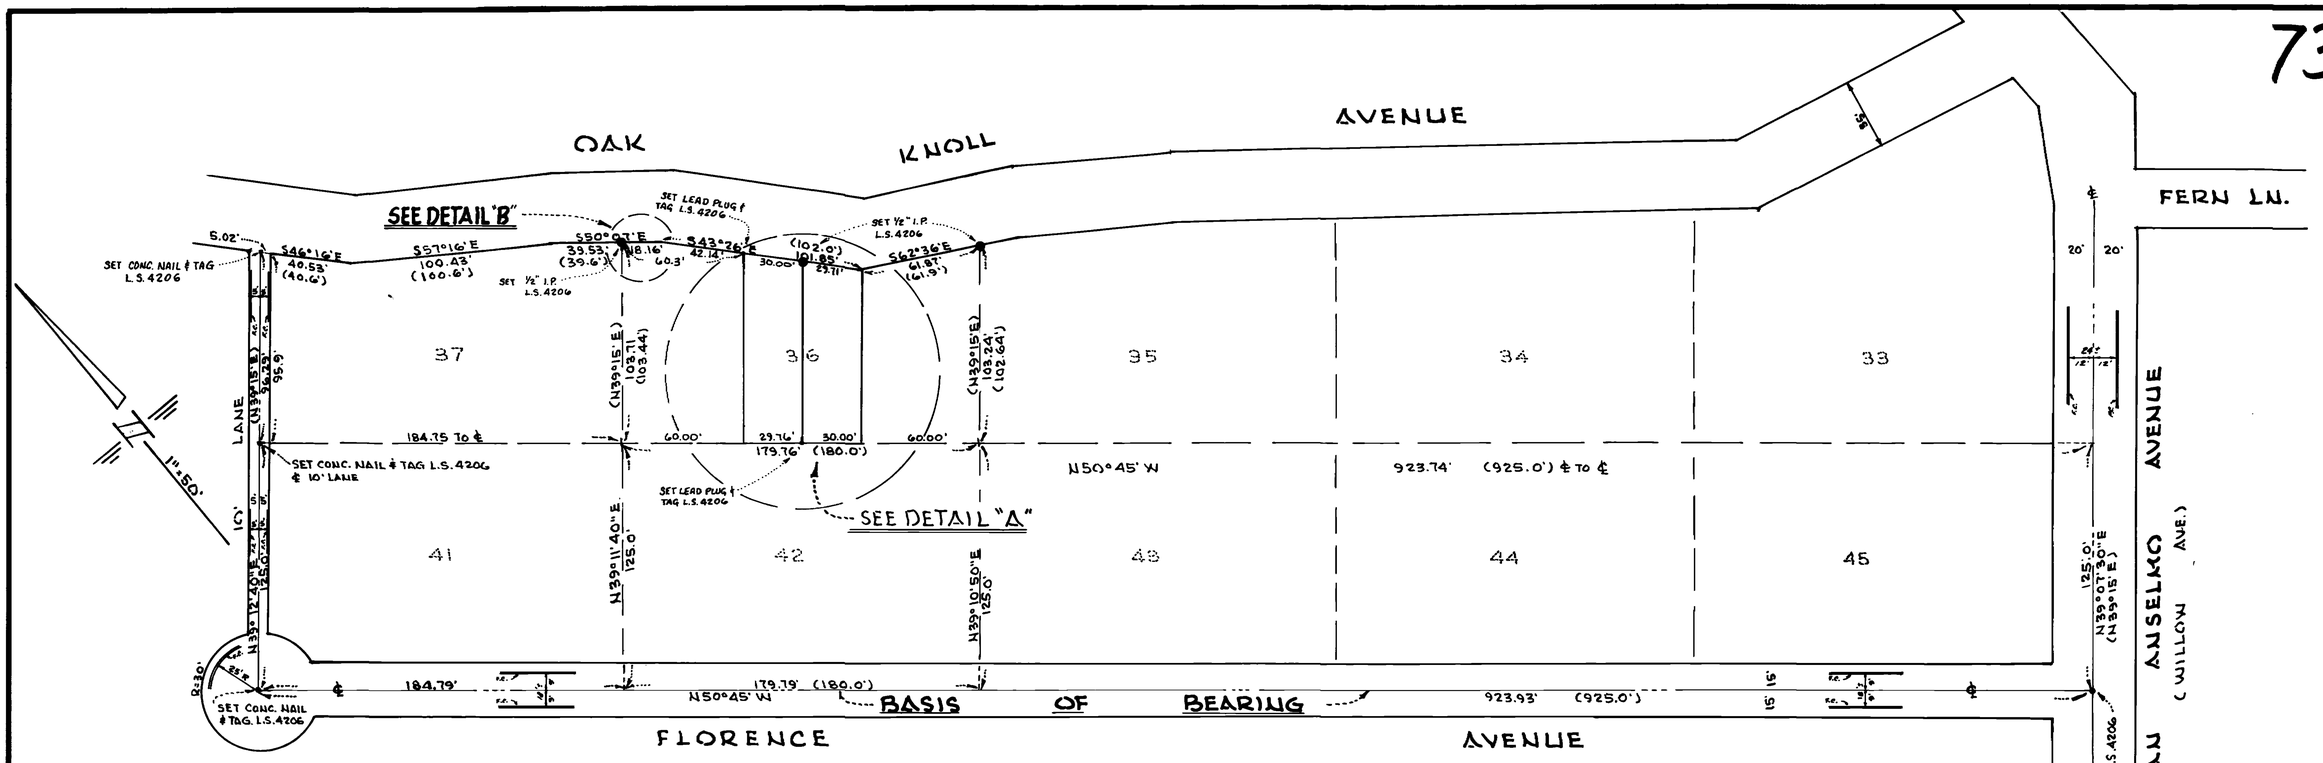

SURVEYOR'S CERTIFICATE

This map correctly represents a survey made by me or under my direction in conformance with the requirements of the Land Surveyor's Act at the request of Olga Light in Sept. 1976

Signed _____
Howard W. Brunner L.S. 4206

LICENSED LAND SURVEYOR HOWARD W. BRUNNER No. 4206 STATE OF CALIFORNIA

COUNTY SURVEYOR'S CERTIFICATE

This map has been examined for conformance with the requirements of the Land Surveyor's Act.

Dated January 14th, 1977,

Ray W. Forbaker Jr. – County Surveyor
No. 13199

Signed: _____

REGISTERED PROFESSIONAL ENGINEER RAY W. FORBAKER JR. No. 13199 CIVIL STATE OF CALIFORNIA

RECORDER'S CERTIFICATE

Filed this 14th day JAN 1977, at 3:40 P.M., in Book 13 of Surveys at page 73 at the request of Dept of Public Works

Serial No. 2455 Fee: $3.00

N.T. Giacomini – County Recorder

Alice Lake
By Deputy

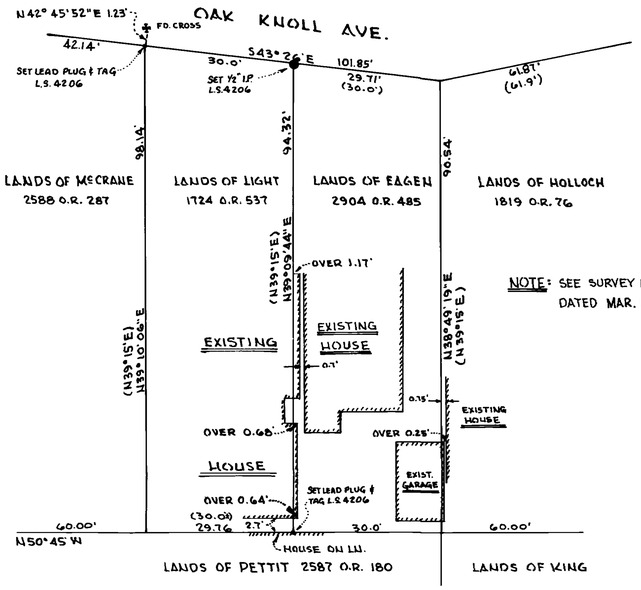

SCALE 1" = 20'

DETAIL "A"

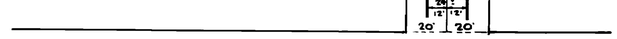

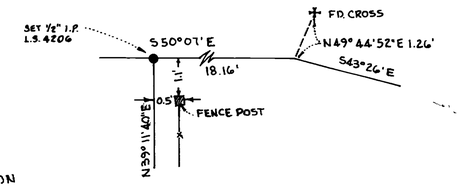

DETAIL "B"

N.T.S.

NOTE: SEE SURVEY No. 1022 BY HOOL & LOCKETT DATED MAR. 1958 FOR ADDITIONAL INFORMATION

RECORD OF SURVEY

LANDS OF OLGA LIGHT — 1724 O.R. 537

PORTION LOT 36 – BLISH TRACT, R. 2 P. 4

SAN ANSELMO · MARIN COUNTY · CALIFORNIA

OCTOBER 1976 ——— SCALE AS SHOWN

ENGINEERING FIELD SERVICES
SAN RAFAEL CALIFORNIA

A.P. 7-014-05

NO. EFS. 965

SHEET 1 OF 1 SHEETS

5 1-14-77 Can 3782

Can 3782