90

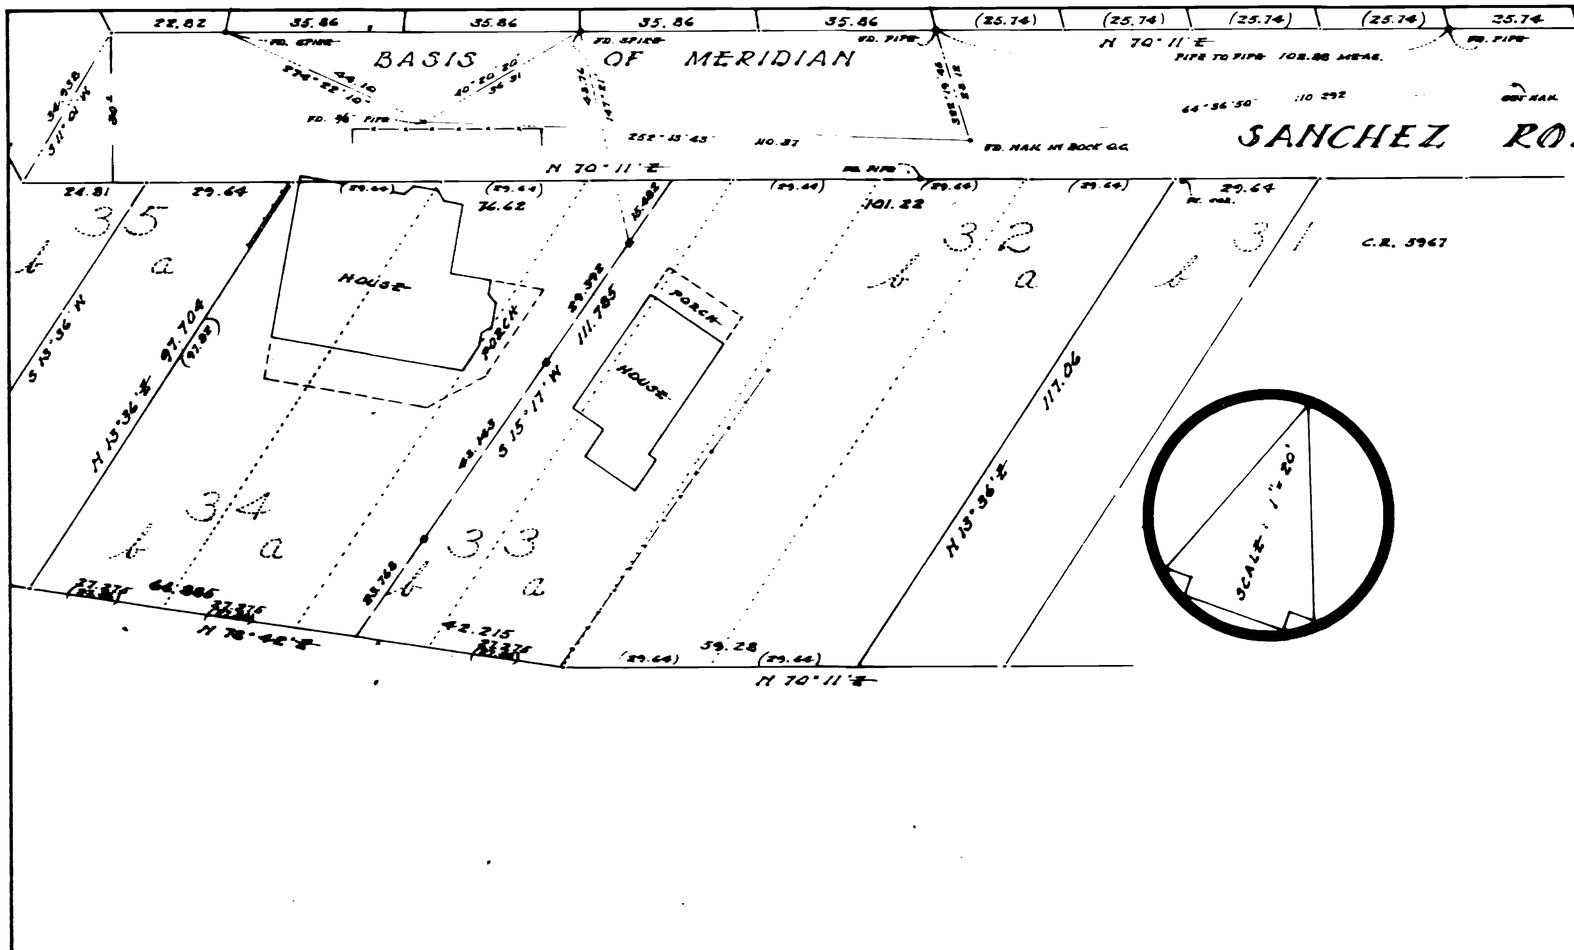

SURVEYOR'S CERTIFICATE

I hereby certify that I have surveyed the lands shown on this map and that the monuments are of the character and occupy the positions indicated, and that this map correctly represents said survey.

Dated this 21st day of March, 1977

[illegible] 2535

COUNTY SURVEYOR'S CERTIFICATE

I hereby certify that I have examined this map and that it conforms with the requirements of the Subdivision Map Act and any local ordinance applicable at the time of approval of the tentative map.

Dated this 21st day of March, 1977

RAY W. FORSAKER, DEPUTY COUNTY SURVEYOR

RECORD OF SURVEY

LOT 22 & 23 BLOCK 9 FOREST KNOLLS MAP 2 4 R.M. 77

MARIN CO., CALIFORNIA.

RECORDER'S CERTIFICATE

Filed this 24th day of March, 1977 at 13 minutes past 2 P.M. in Book 30 of Surveys at page 700 in the office of the County Recorder.

N. T. Giacomini
County Recorder

By [illegible] Deputy

MARCH 1977

EUGENE LOCKTON L.S. 807 5TH AVE., SAN RAFAEL, CALIFORNIA.

RS-032-37.28.23 5822 SHEET 1 OF 2

Can 3837

Can 3837

90

ASCALON ROAD

SANCHEZ ROAD

FOREST DRIVE

BLOCK 9
FOREST KNOLLS
MAP 2
4 R.M. 77

SEE DETAIL 'A'

SEE DETAIL 'B'

THIS LOT HAS NOT BEEN ADJUSTED FOR CLOSURE

HOUSE

DECK

PORCH

DETAIL 'A'
1"= 1'

DETAIL 'B'
1"=6'

SCALE : 1"=20'

RECORD OF SURVEY

LOT 22 & 23 BLOCK 9
FOREST KNOLLS MAP 2 4 R.M. 77
MARIN CO., CALIFORNIA

EUGENE LOCKTON L.S. 807 5 TH AVE., SAN RAFAEL, CALIFORNIA.

169-032-36 5967

SHEET 2 OF 2