93

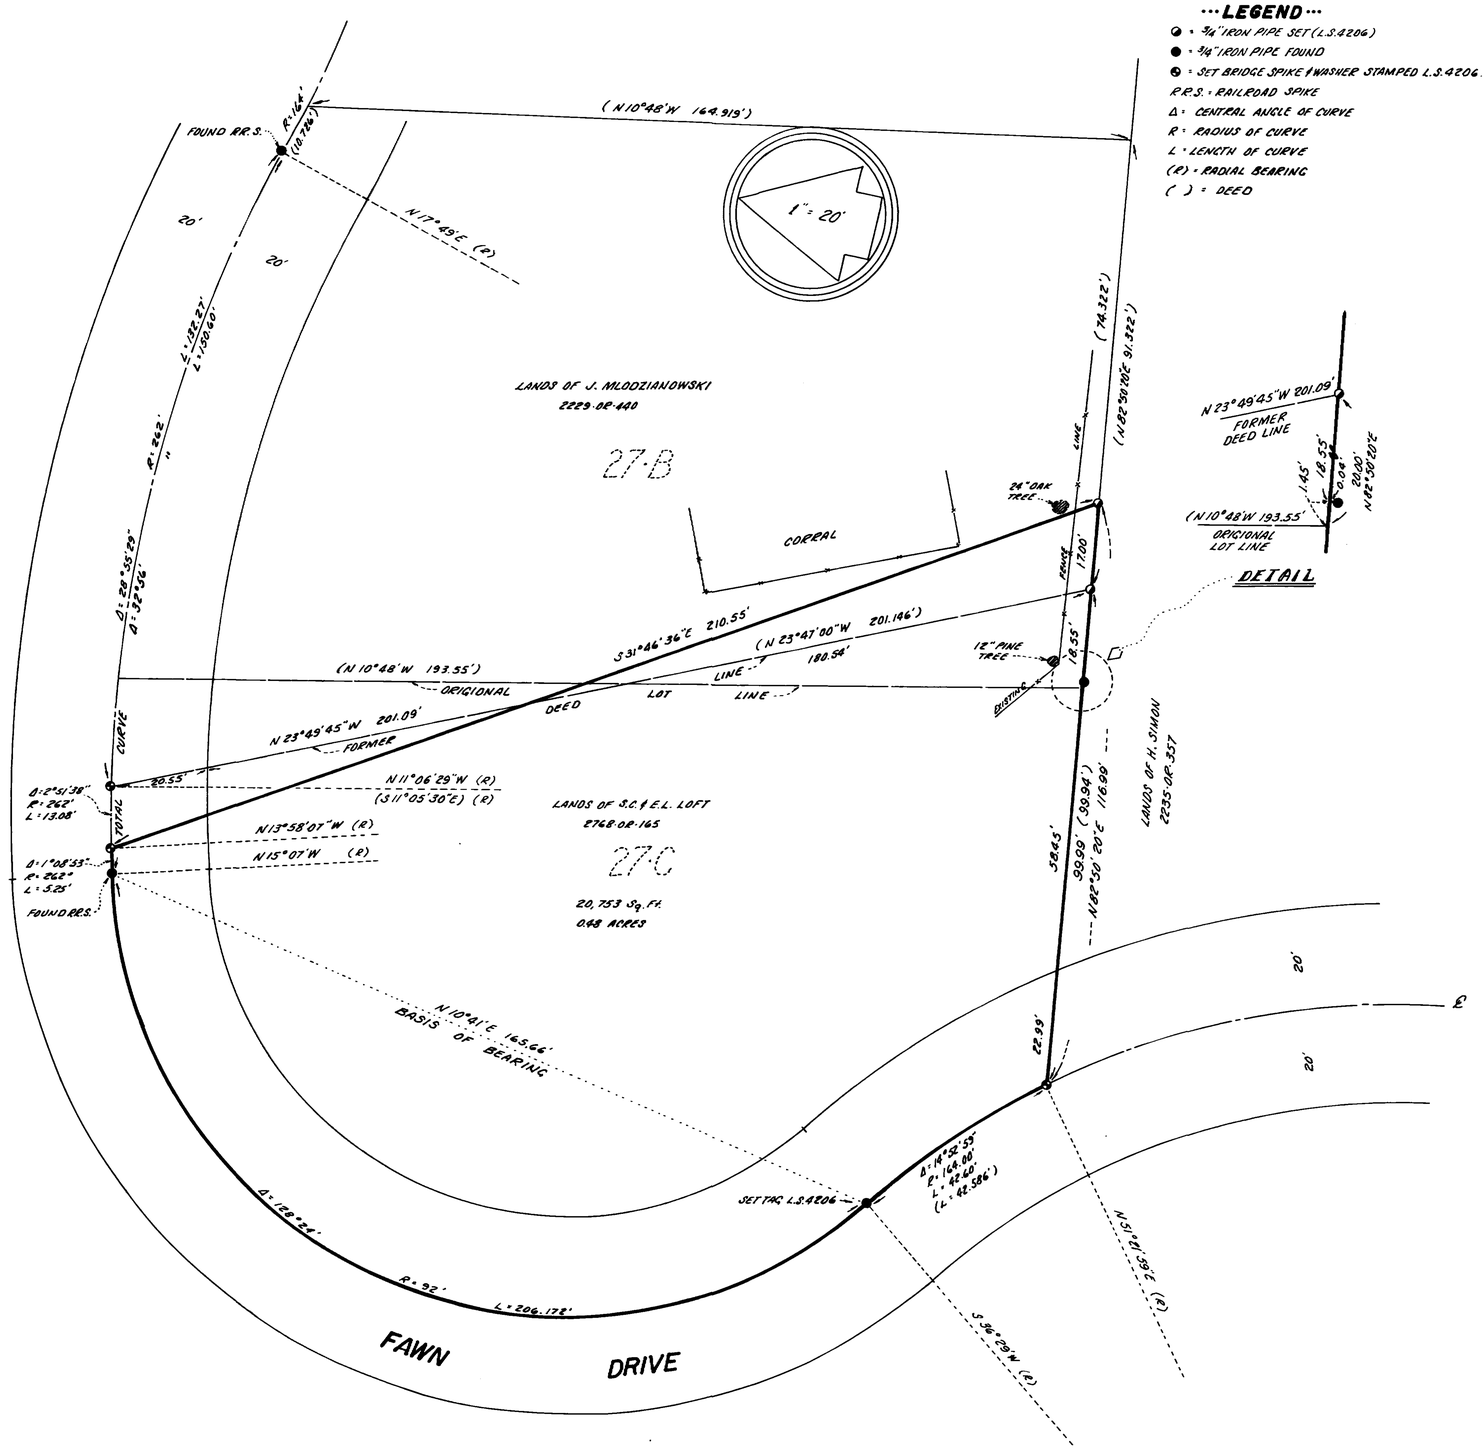

...LEGEND...

- ◐ = 3/4" IRON PIPE SET (L.S.4206)
- ● = 3/4" IRON PIPE FOUND
- ◉ = SET BRIDGE SPIKE & WASHER STAMPED L.S.4206.
- R.R.S. = RAILROAD SPIKE
- Δ = CENTRAL ANGLE OF CURVE
- R = RADIUS OF CURVE
- L = LENGTH OF CURVE
- (R) = RADIAL BEARING
- ( ) = DEED

SURVEYOR'S CERTIFICATE

THIS MAP CORRECTLY REPRESENTS A SURVEY MADE BY ME OR UNDER MY DIRECTION IN CONFORMANCE WITH THE REQUIREMENTS OF THE LAND SURVEYOR'S ACT AT THE REQUEST OF STANLEY LOFT IN FEBRUARY, 1977.

Howard W. Brunner
HOWARD W. BRUNNER L.S. 4206

LICENSED LAND SURVEYOR — HOWARD W. BRUNNER — No. 4206 — STATE OF CALIFORNIA

COUNTY SURVEYOR'S CERTIFICATE

THIS MAP HAS BEEN EXAMINED FOR CONFORMANCE WITH THE REQUIREMENTS OF THE LAND SURVEYOR'S ACT THIS 25th DAY OF March, 1977.

No. 13190
COUNTY SURVEYOR SEAY W. FOREALER JR.

REGISTERED PROFESSIONAL ENGINEER — CIVIL — STATE OF CALIFORNIA

RECORDER'S CERTIFICATE

FILED THIS 25TH DAY OF MARCH, 1977, AT 4:15 P.M. IN BOOK 13 OF Surveys AT PAGE 93, AT THE REQUEST OF Dept. of Public Works.

N. P. Giacomini
COUNTY RECORDER

Alice Lake
DEPUTY

BASIS OF BEARINGS..... N 10° 41'E BETWEEN A FOUND RAILROAD SPIKE AND A FOUND 3/4" IRON PIPE ON THE CENTERLINE OF FAWN DRIVE AS CALCULATED FROM THAT CERTAIN DEED RECORDED IN BOOK 2768-OR-165, MARIN COUNTY RECORDS.

RECORD OF SURVEY

OF

LOT LINE ADJUSTMENT BETWEEN THE LANDS OF STANLEY C. AND ELIZABETH L. LOFT, 2768-OR-165 AND JOHN JR. AND GERALDINE MLODZIANOWSKI, 2229-OR-440, BEING A PORTION OF LOTS 27-C AND 27-B OF THE UNRECORDED MAP OF SLEEPY HOLLOW ACRES.
MARIN COUNTY ---------- CALIFORNIA

ENGINEERING FIELD SERVICES

1330 LINCOLN AVENUE ..... Suite 105
SAN RAFAEL ..... CALIFORNIA

DATE: FEBRUARY, 1977 SCALE: 1" = 20'
A.P. No. 177-042-09 & 10 SHEET 1 OF 1 SHEETS
E.F.S. No. 963

Can 3840

Can 3840