## SURVEYOR'S CERTIFICATE

THIS MAP CORRECTLY REPRESENTS A SURVEY MADE BY ME OR UNDER MY DIRECTION CONFORMABLE WITH THE REQUIREMENTS OF THE LAND SURVEYOR'S ACT AT THE REQUEST OF James B. Sanders ON February 19 79

SIGNED Eugene Lockton 2535 L.S.

EUGENE LOCKTON 2535

REGISTERED PROFESSIONAL LAND SURVEYOR State of California

## COUNTY SURVEYOR'S CERTIFICATE

THIS MAP HAS BEEN EXAMINED FOR CONFORMANCE WITH THE REQUIREMENTS OF THE LAND SURVEYOR'S ACT THIS 13th DAY OF April 19 77

No. 3389 Exp. 6-30-77

REGISTERED PROFESSIONAL ENGINEER CIVIL STATE OF CALIFORNIA

RAY H. FOREAKER JR., COUNTY SURVEYOR

## RECORDER'S CERTIFICATE

FILED THIS 14th DAY OF April 19 77

AT 3:02 P.M. IN BOOK 14 OF Surveys

AT PAGE 3 SERIAL NO. 17973 FEE $5.00

AT THE REQUEST OF Dept. of Public Works

M. T. Giacomini COUNTY RECORDER

Alice Lake DEPUTY RECORDER

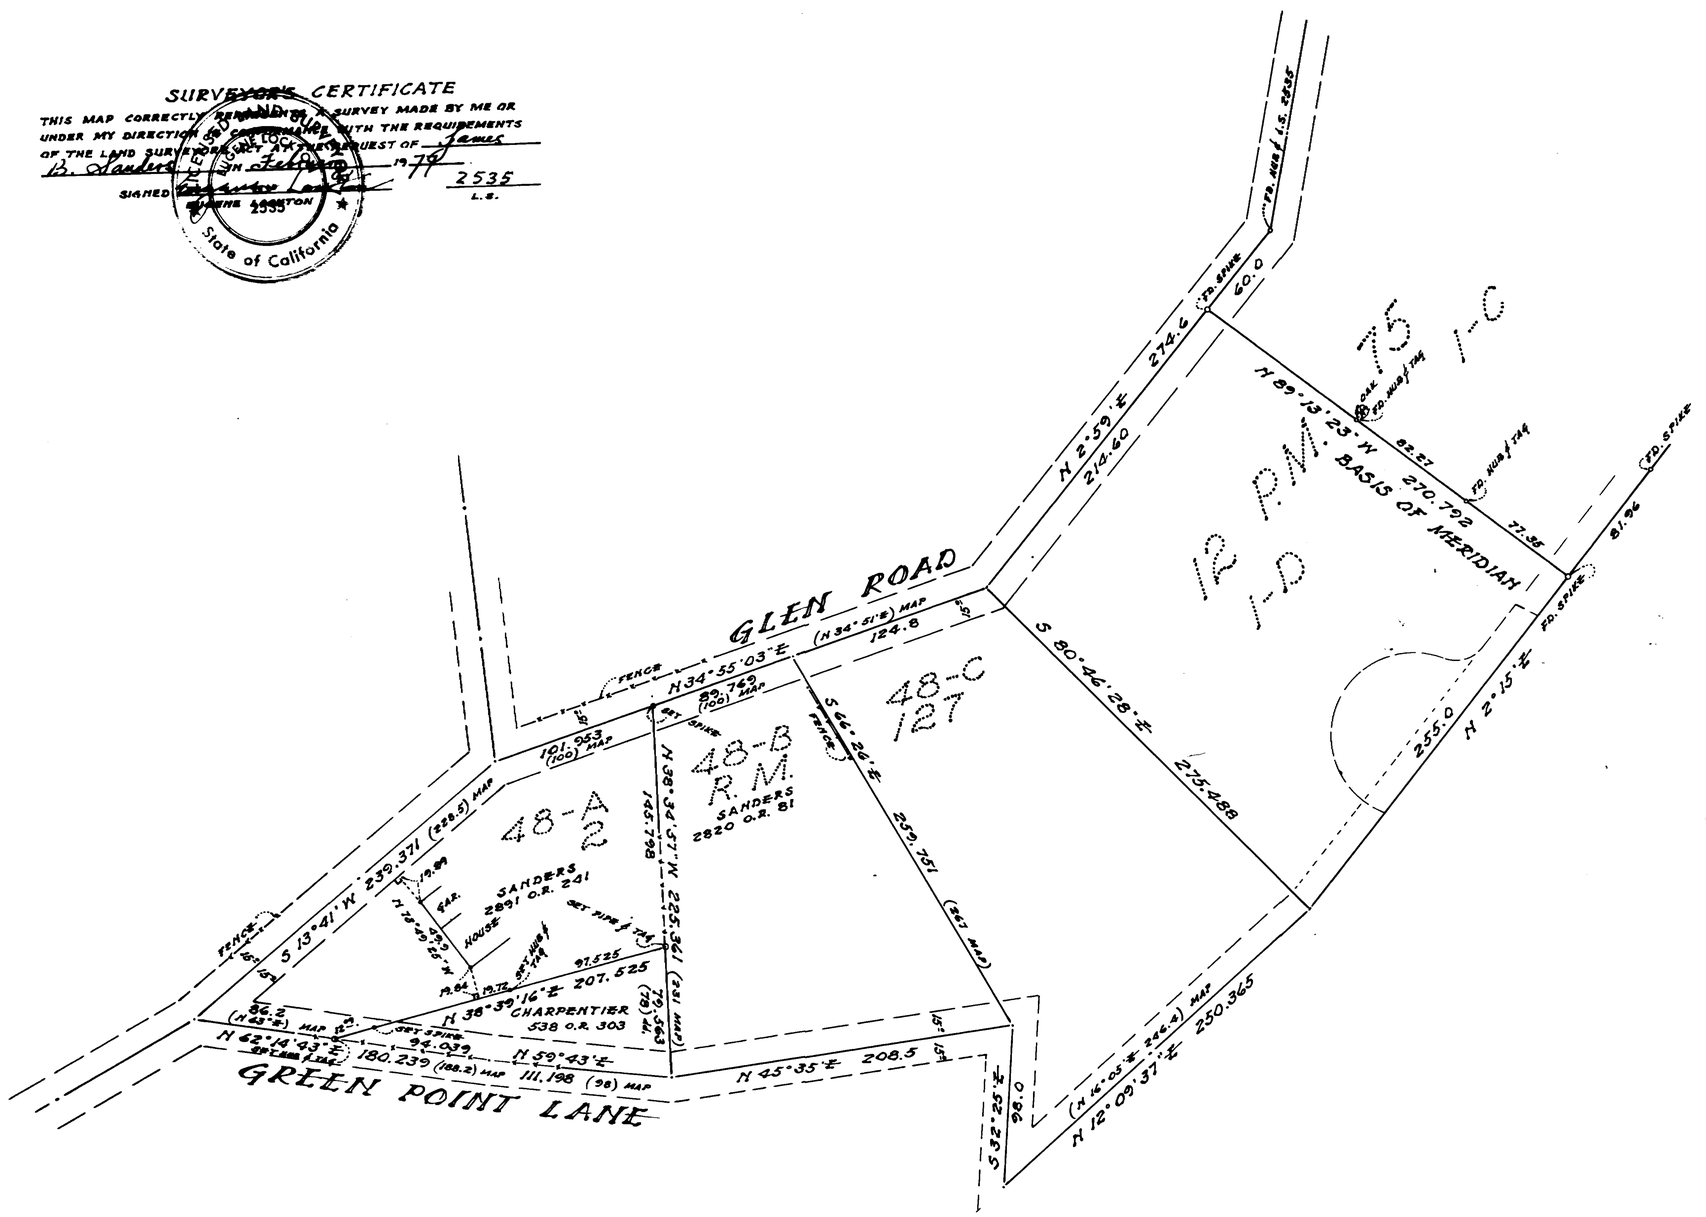


SCALE: 1" = 60'

CALIFORNIA LAND SURVEYORS ASSOCIATION 1966 MARIN CHAPTER

# RECORD OF SURVEY

LANDS OF SANDERS 2891 O.R. 241

LOT 48-A ROOKER TRACT 2 R.M. 127

BLACK POINT MARIN COUNTY CALIFORNIA.

FEBRUARY 1977

EUGENE LOCKTON L.S. 807 5TH AVE., SAN RAFAEL, CA.

143-220-05 5946 SHEET 1 OF 1

Can 3861

Can 3861