BOOK 14 PAGE 9 SER. 24424
S 5-16-77
Can 3878

9

RECORD OF SURVEY

LOT LINE ADJUSTMENT
E'LY LINE PCL. 2 3 O.S. 122 M.C.R.
LANDS OF WEST 2935 O.R. 550
13 O.S. 47
NOVATO MARIN COUNTY CALIFORNIA.

SURVEYOR'S CERTIFICATE

THIS MAP CORRECTLY REPRESENTS A SURVEY MADE BY ME OR UNDER MY DIRECTION IN CONFORMANCE WITH THE REQUIREMENTS OF THE LAND SURVEYOR'S ACT, AT THE REQUEST OF ROB'T. WEST IN APRIL 1977

SIGNED Eugene Lockton L.S. 2535
EUGENE LOCKTON

COUNTY SURVEYOR'S CERTIFICATE

THIS MAP HAS BEEN EXAMINED FOR CONFORMANCE WITH THE REQUIREMENTS OF THE LAND SURVEYOR'S ACT THIS 12th DAY OF May 1977

SIGNED Ray W. Forbaker Jr. No. 13109
RAY W. FORBAKER JR. COUNTY SURVEYOR

REGISTERED PROFESSIONAL ENGINEER — CIVIL — STATE OF CALIFORNIA

CALIFORNIA LAND SURVEYORS ASSOCIATION — MARIN CHAPTER — 1966

RECORDER'S CERTIFICATE

FILED THIS 16TH DAY OF MAY 19 77
AT 9:00 A.M. IN BOOK 14 OF SURVEYS
AT PAGE 9 SERIAL NO. 24424 FEE 5.00
AT THE REQUEST OF Dept. of Public Works
N.T. Giacomini
COUNTY RECORDER
Alice Lake
DEPUTY RECORDER

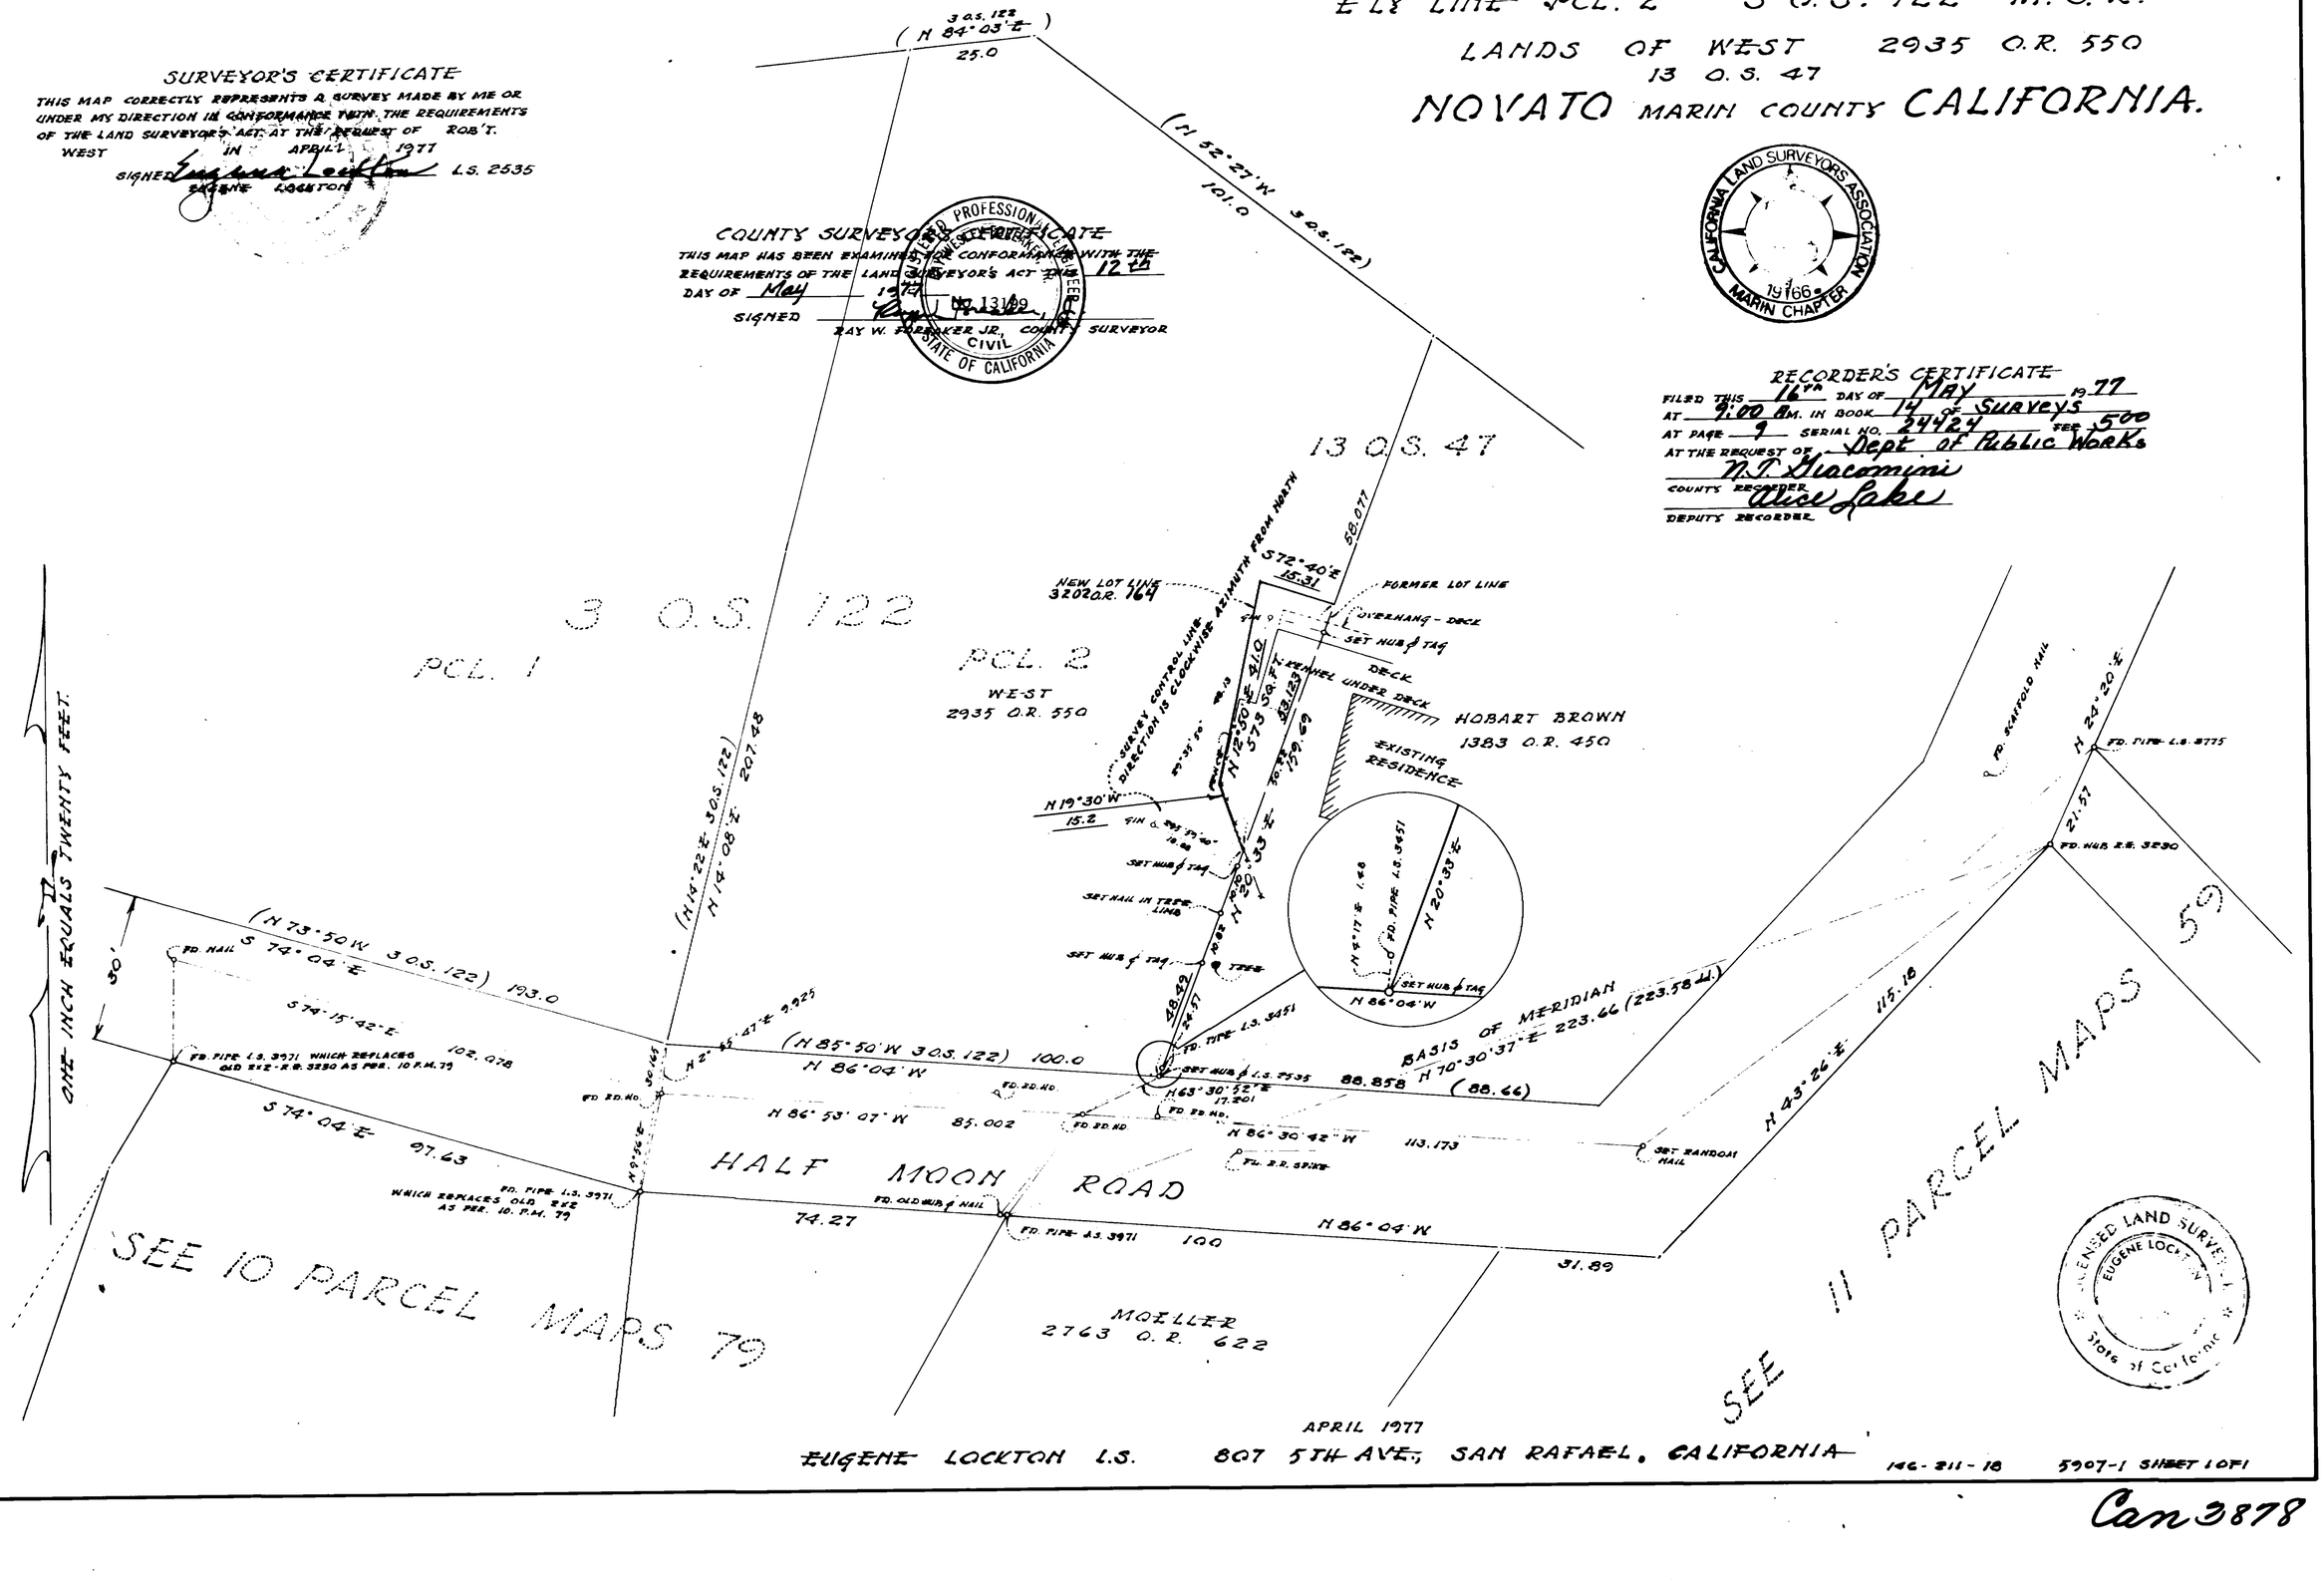

APRIL 1977

EUGENE LOCKTON L.S. 807 5TH AVE., SAN RAFAEL, CALIFORNIA

146-211-18 5907-1 SHEET 1 OF 1

Can 3878