BOOK 14 PAGE 11 SER. 28759

S 6-6-77

Can 3891

LEGEND

11

- ● FOUND IRON PIPE - SIZE AS INDICATED
- ■ FOUND HUB OR HUB & TAG AS NOTED
- ● FOUND. PK NAIL
- ○ SET 2" IRON PIPE & CO. TAG
- □ SET HUB & TACK

( ) RECORD INFORMATION

—— TIE LINE

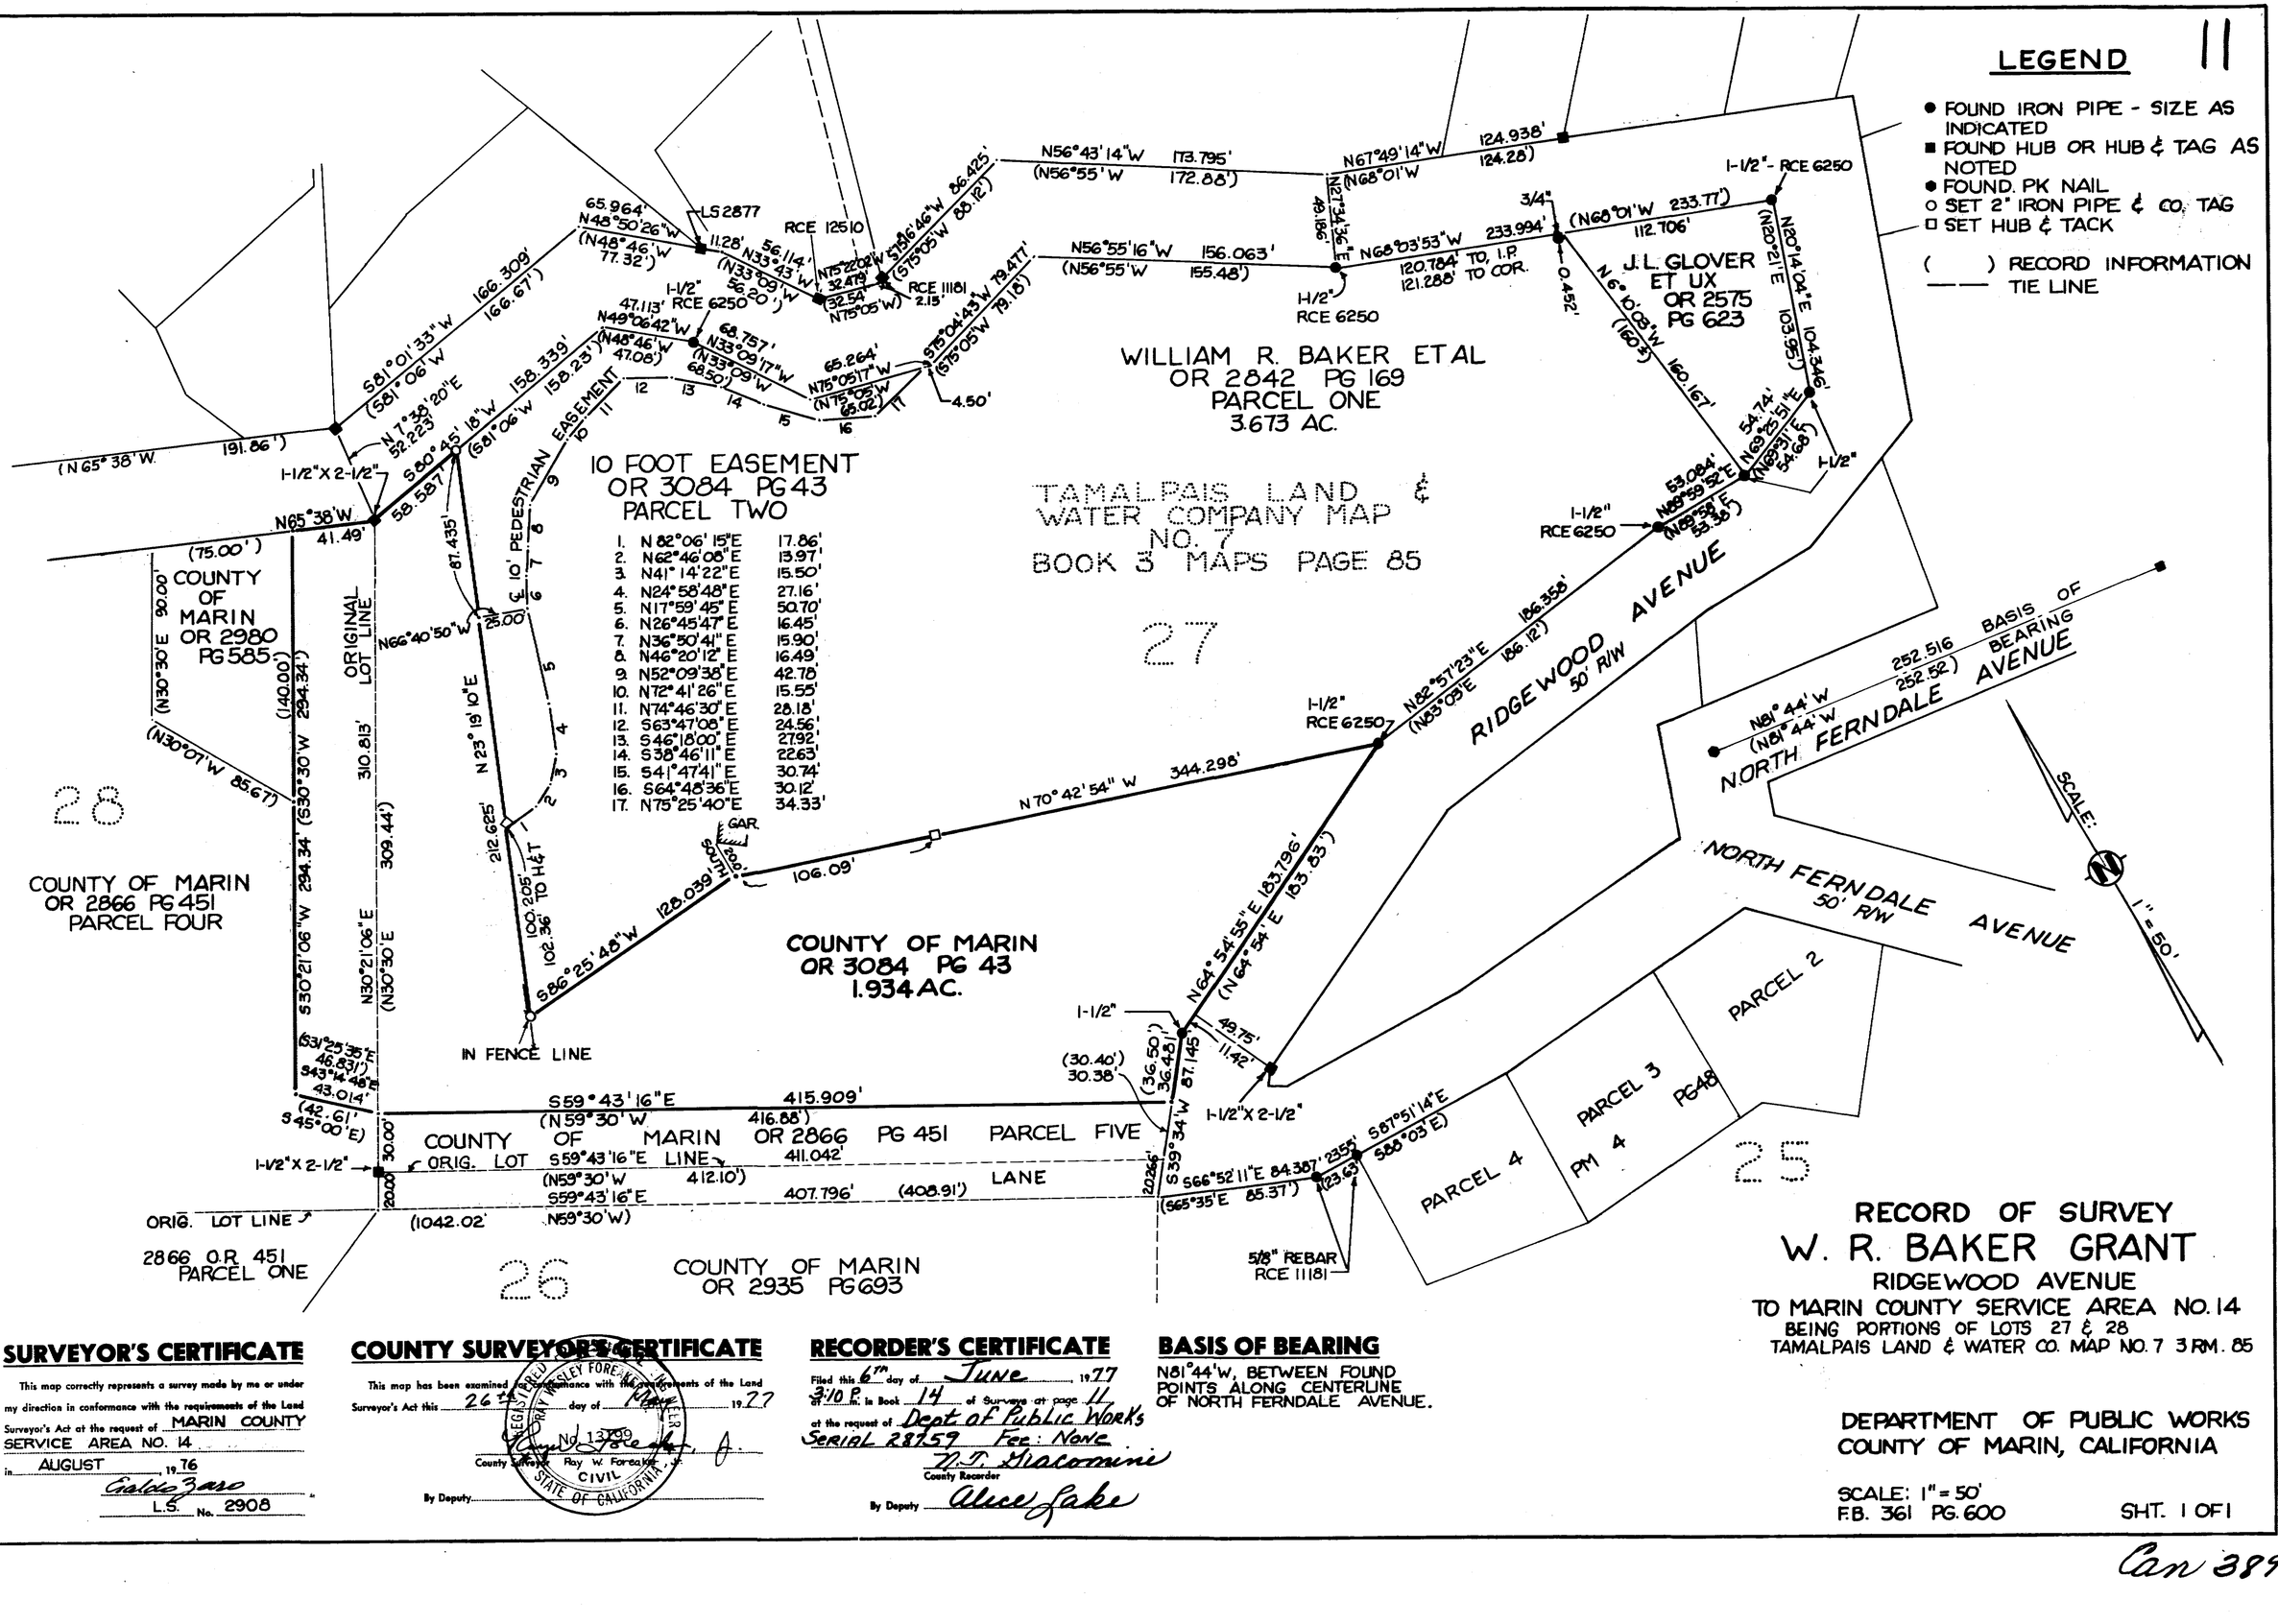

SURVEYOR'S CERTIFICATE

This map correctly represents a survey made by me or under my direction in conformance with the requirements of the Land Surveyor's Act at the request of MARIN COUNTY SERVICE AREA NO. 14 in AUGUST, 19 76

Gisbert Jase
L.S. No. 2908

COUNTY SURVEYOR'S CERTIFICATE

This map has been examined for conformance with the requirements of the Land Surveyor's Act this 26th day of May, 1977

No. 13709 Ray W. Forestier
REGISTERED CIVIL ENGINEER
STATE OF CALIFORNIA

County Surveyor Ray W. Forestier

By Deputy

RECORDER'S CERTIFICATE

Filed this 6th day of June, 1977 at 3:10 P.M. in Book 14 of Surveys at page 11 at the request of Dept of Public Works Serial 28759 Fee: None

N. T. Giacomini
County Recorder

By Deputy Alice Lake

BASIS OF BEARING

N81°44'W, BETWEEN FOUND POINTS ALONG CENTERLINE OF NORTH FERNDALE AVENUE.

RECORD OF SURVEY
W. R. BAKER GRANT
RIDGEWOOD AVENUE
TO MARIN COUNTY SERVICE AREA NO. 14

BEING PORTIONS OF LOTS 27 & 28 TAMALPAIS LAND & WATER CO. MAP NO. 7 3 RM. 85

DEPARTMENT OF PUBLIC WORKS
COUNTY OF MARIN, CALIFORNIA

SCALE: 1" = 50'
F.B. 361 PG. 600

SHT. 1 OF 1

Can 3891