26

## SURVEYOR'S CERTIFICATE

THIS MAP CORRECTLY REPRESENTS A SURVEY MADE BY ME OR UNDER MY DIRECTION IN CONFORMANCE WITH THE REQUIREMENTS OF THE LAND SURVEYOR'S ACT AT THE REQUEST OF [illegible] IN JULY 1977.

SIGNED _____

EUGENE LOCKTON L.S. 2535

## COUNTY SURVEYOR'S CERTIFICATE

THIS MAP HAS BEEN EXAMINED FOR CONFORMANCE WITH THE REQUIREMENTS OF THE LAND SURVEYOR'S ACT THIS 16th DAY OF August 1977.

Roger Foreaker, Jr.

RAY W. FOREAKER, JR., COUNTY SURVEYOR

## RECORDER'S CERTIFICATE

FILED THIS 26th DAY OF Aug 1977 AT 2:40 P.M.
IN BOOK 14 OF Survey AT PAGE 26
SERIAL NO. 44226 FEE 5.00
AT THE REQUEST OF Dept of Public Works
N.P. Giacomini
COUNTY RECORDER
By: Alice Lake
DEPUTY RECORDER

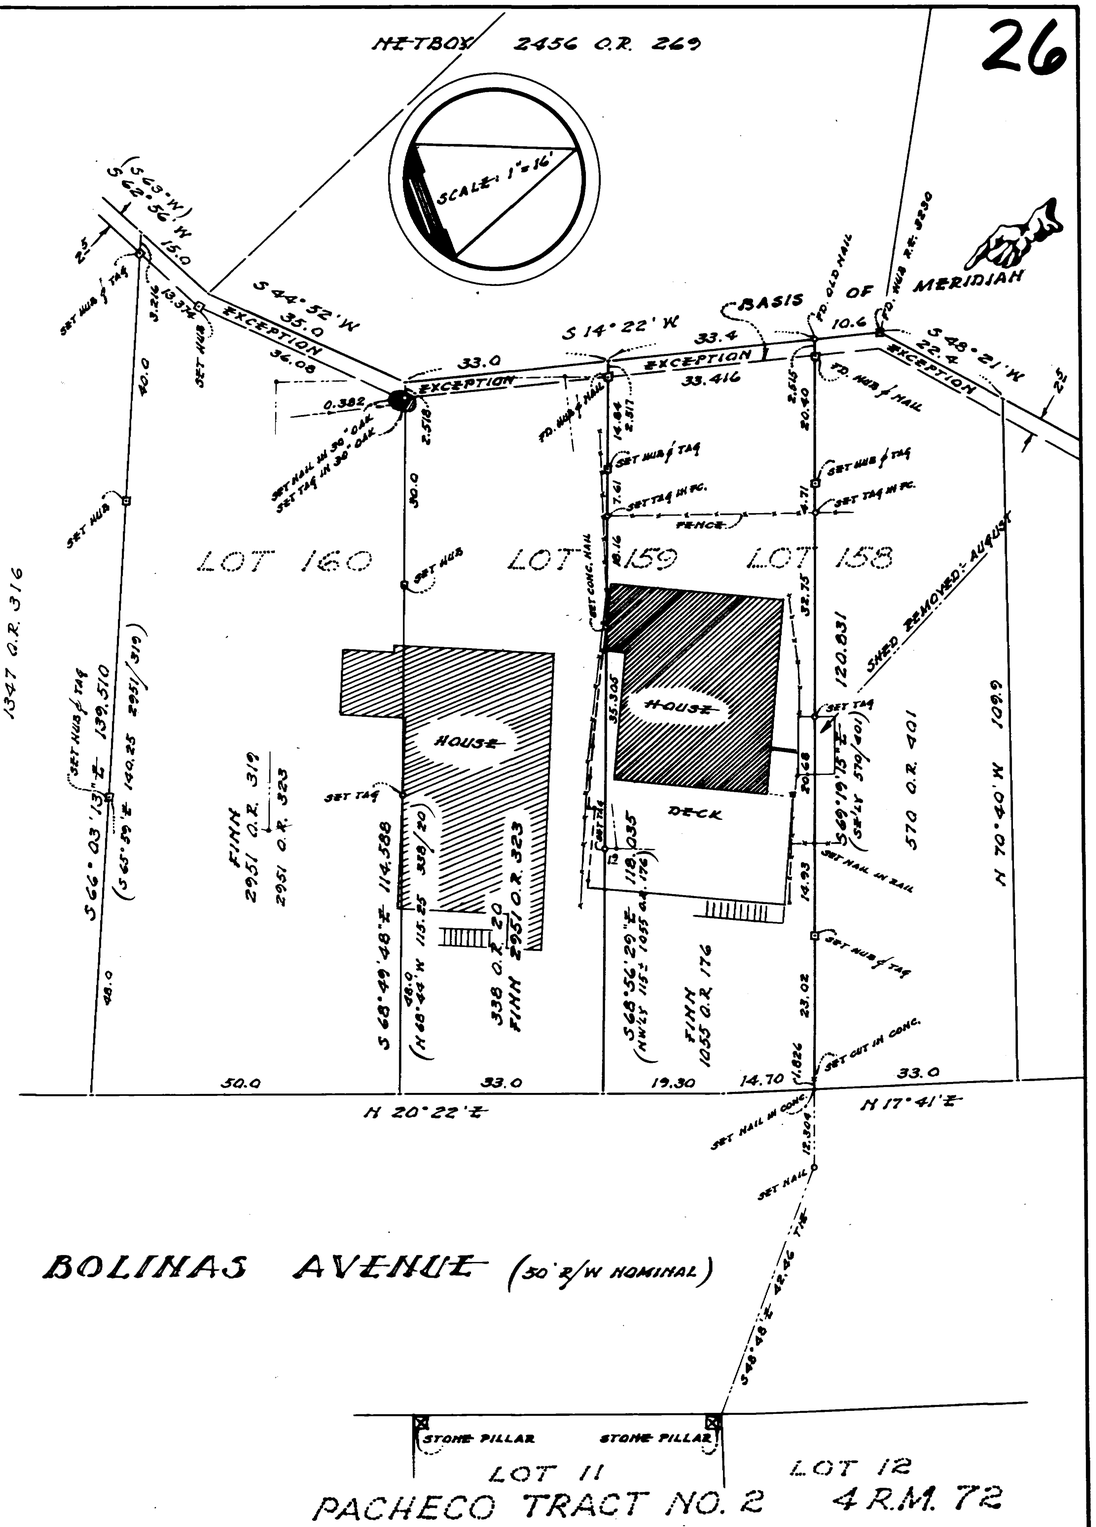


# RECORD OF SURVEY

LANDS OF ELLEN P. FINN 2951 O.R. 319 2951 O.R. 323

LOT 160, PTN. 159 UNRECORDED MAP NO. 2 FAIRFAX PARK TRACT

FAIRFAX CALIFORNIA.

JULY 1977

EUGENE LOCKTON L.S. 807 5TH AVE., SAN RAFAEL, CALIFORNIA.

2-022-16,17 6025 SHEET 1 OF 1

S 8-26-77 Can 3943

Can 3943