48

R.C.A. Communications

BOOK 14 PAGE 48 SER. 56530

S 11-8-77 Can 4008

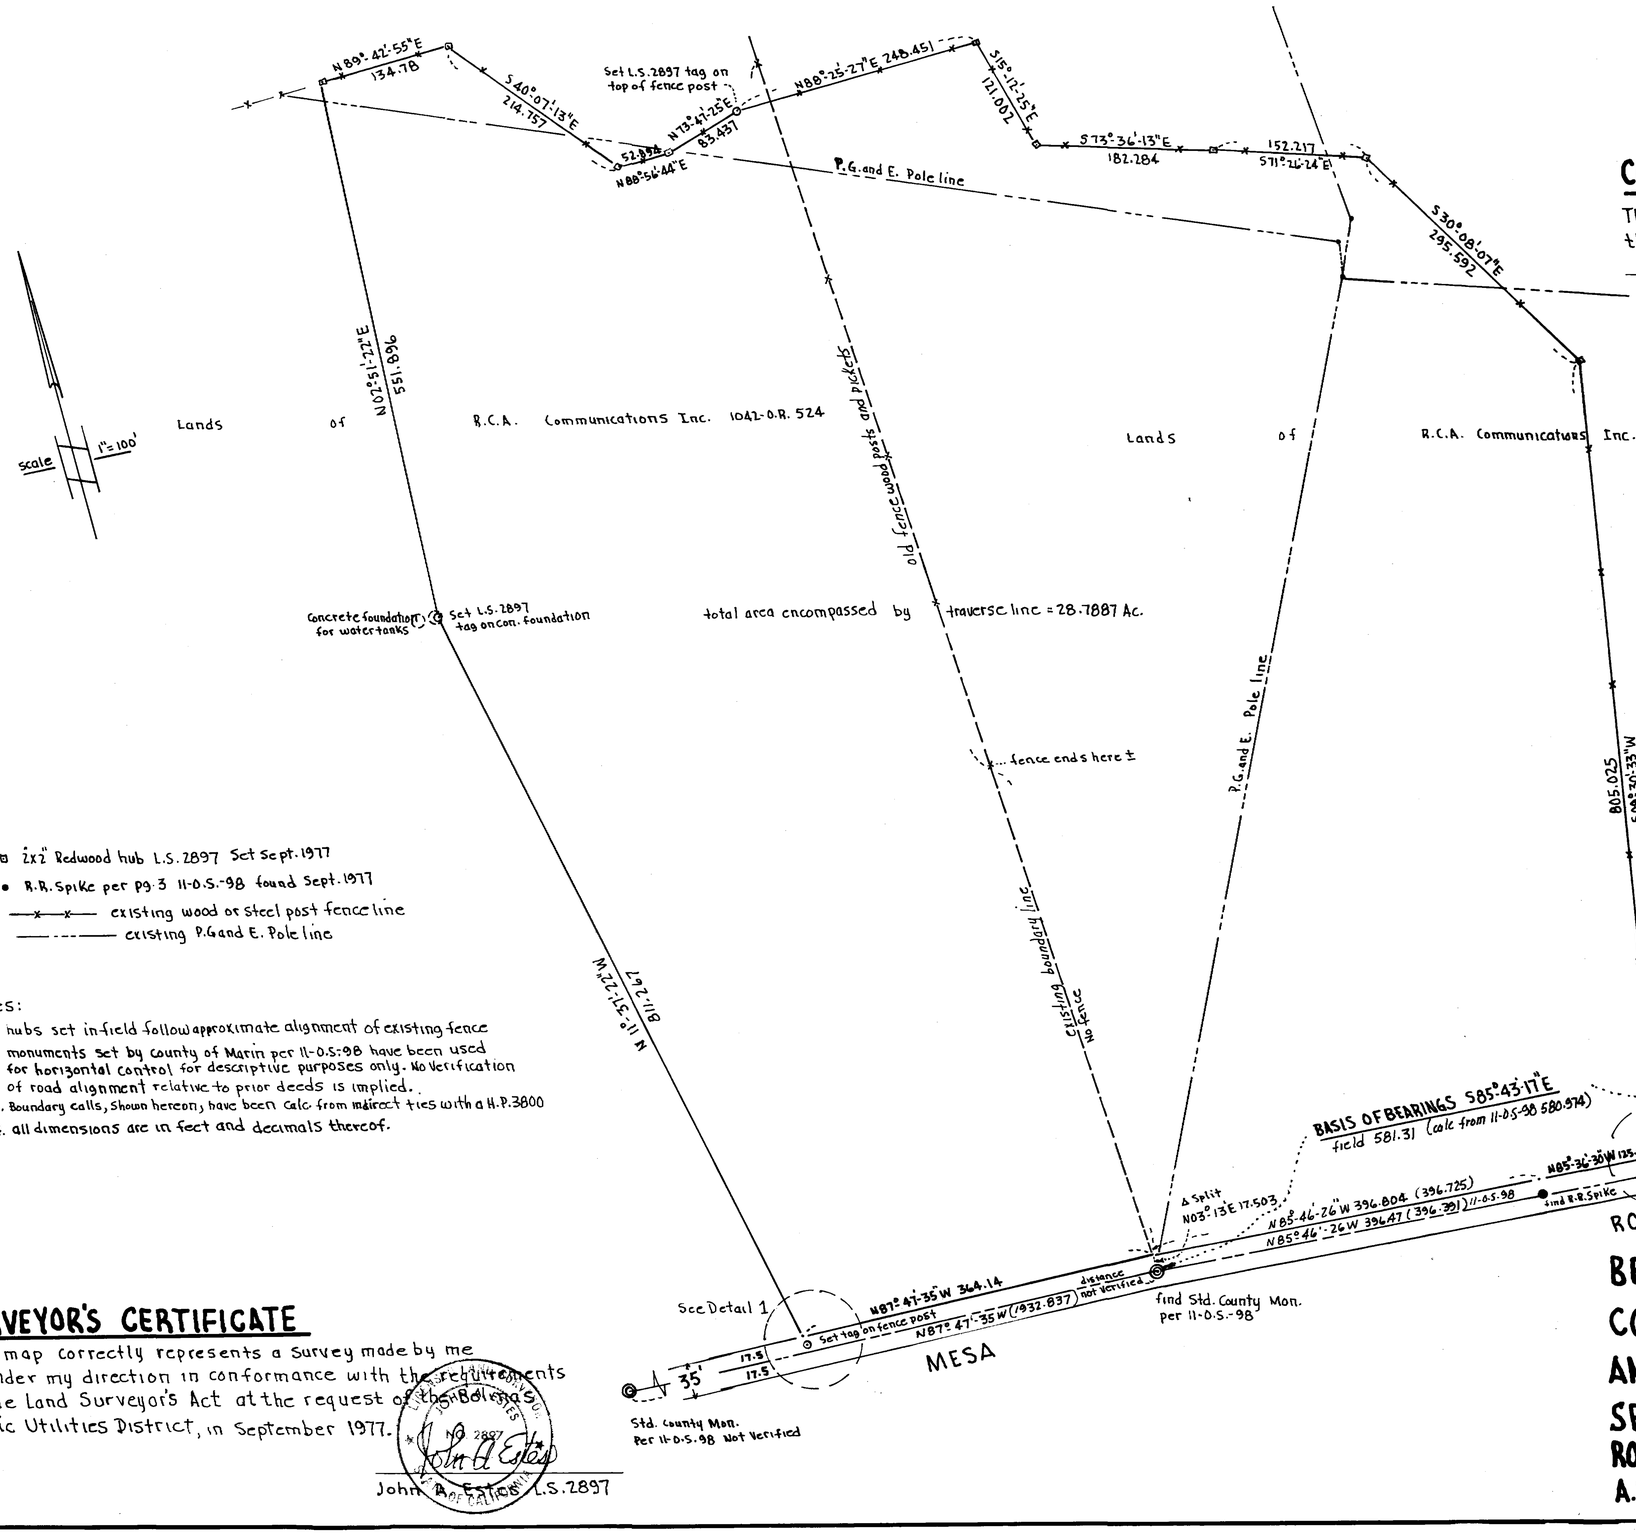

COUNTY SURVEYOR'S CERTIFICATE

This map has been examined for conformance with the requirements of the Land Surveyors Act this 26 day of OCTOBER 1977

REGISTERED PROFESSIONAL ENGINEER WENDELL R. LODER No. 14725 STATE OF CALIFORNIA

Ray W. Foreaker Jr.
County Surveyor

RECORDER'S CERTIFICATE

filed this 8th day of November 1977 at 10:56 in Book 14 of Surveys at page 48 Serial No. 56530 fee Notice at the request of Dept of Public Works

N.P. Giacomini
County Recorder
Alice Jake
Deputy Recorder

Legend:

1. ⊡ 2x2" Redwood hub L.S. 2897 Set Sept. 1977
2. • R.R. Spike per pg. 3 11-O.S.-98 found Sept. 1977
3. —x—x— existing wood or steel post fence line
4. ——---—— existing P.G and E. Pole line

General Notes:

1. hubs set in-field follow approximate alignment of existing fence
2. monuments set by County of Marin per 11-O.S.-98 have been used for horizontal control for descriptive purposes only. No verification of road alignment relative to prior deeds is implied.
3. Boundary calls, shown hereon, have been calc. from indirect ties with a H.P. 3800
4. all dimensions are in feet and decimals thereof.

SURVEYOR'S CERTIFICATE

This map correctly represents a survey made by me or under my direction in conformance with the requirements of the Land Surveyor's Act at the request of the Bolinas Public Utilities District, in September 1977.

LAND SURVEYOR No. 2897 STATE OF CALIFORNIA

John A. Estes

John A. Estes L.S. 2897

RECORD OF SURVEY

BEING A PTN. OF LANDS OF R.C.A. COMMUNICATIONS INC. (1042-OR-525) AND (195-O.R:185), COUNTY OF MARIN, CA.

SEPT. 1977 SCALE 1"=100'

ROEMER AND ESTES L.S. 21 LOCUST, MILL VALLEY, CA.

A.P. 188-12- SURVEY No. S-4165 SHEET 1 OF 1

Can 4008