50

SEE SHEET 2

COUNTY OF MARIN
OR 3171 PG 57
940 AC.±

COUNTY OF MARIN
49.116 AC.
OR 3171 PG 68
OR 3160 PG 559

COUNTY OF MARIN
OR 3160 PG 559

N 28° 30' W
SET 2"x 2" RWD. HUB & CO. TAG
500.00'
N 51° 32' E
N 55° 50' W
340.00'
SET 2"x 2" RWD. HUB & CO. TAG
FOUND 3/4" PIPE LS TAG 3049
S 68° 05' 22" W (R) 481.80'
451.80'
(R) N 68° 39' 23" E
(R) N 82° 15' 45" E
S 68° 05' 22" W
FD. RED HEAD
50'
℄ R = 295'
Δ = 31° 33' 46"
L = 162.508'
T = 83.373'
N 36° 31' 36" E
FOUND MON.
30'
N 53° 28' 24" W 371.50'
FOUND MON.
30'
℄ R = 296.42'
Δ = 29° 33' 50"
L = 152.949'
T = 78.216'
FD. RE 14469 TAG IN FACE OF CURB
SET H&T
50.00'
R = 500'
Δ = 19° 26' 10"
L = 154.705'
S 8° 26' 24" E 123.06'
N 81° 31' 36" E 120'
S 8° 26' 24" E 87.00'
494
R = 150'
Δ = 41° 09' 00"
L = 93.57'
S 45° 27' 51" W 171.72'
S 30° 18' 29" W 191.81'
N 84° 32' 36" W 173.94'
N 14° 15' 45" E 195.00'
WESTERN CALIFORNIA TELEPHONE CO. OR 1793 PG 336
511
512
20.08'
30.00'
FD. MON.
N 8° 26' 24" W 235.08'
N 81° 31' 36" E 200.00'
FD. MON.
N 32° 40' 36" E
S 8° 26' 24" E
ANDREAS
FD. MON.
ANDREAS DRIVE
493
492
491
490
489
MAP OF SAN MARIN UNIT FOUR RM 21 PG 81
COURT
MAP OF SAN MARIN UNIT EIGHT RM 13 PG 47
975
976
977
N 36° 31' 36" E
N 66° 05' 26" E
℄ R = 450'
Δ = 15° 26' 10"
L = 121.285'
T = 60.957'
S 81° 31' 36" W
O.S. 3
SCALE
N
1" = 100'
℄ 10 FOOT PT&T R/W OR 180 PG 438
N 20° 48' 41" W (℄ 21° 25' E 1209')
S 7° 44' 15" E 825.950'

SURVEYOR'S CERTIFICATE

This map correctly represents a survey made by me or under my direction in conformance with the requirements of the Land Surveyor's Act at the request of MARIN COUNTY SERVICE AREA 25 in JULY 1977

Carlos Zaro
L.S. No. 2908

COUNTY SURVEYOR'S CERTIFICATE

This map has been examined for conformance with the requirements of the Land Surveyor's Act this 1st day of November 1977

County Surveyor, State of California

By Deputy

RECORDER'S CERTIFICATE

Filed this 8th day of November 1977 at 1:30 P.M. in Book 14 of Surveys, page 50 at the request of Dept of Public Works
SERIAL 56558
No Fee

N. P. Giacomini
County Recorder

By Deputy Alice Lake

BASIS OF BEARING

MAP OF SAN MARIN UNIT EIGHT BETWEEN TWO FOUND MONUMENTS ON SAN MARIN DRIVE N 81° 31' 36" E 1547.22 FEET.

RECORD OF SURVEY

EXCESS PARCEL FROM OPEN SPACE ACQUISITION IN THE CITY OF NOVATO

DEPARTMENT OF PUBLIC WORKS
MARIN COUNTY, CALIFORNIA

SCALE: 1" = 100'
F.B. 366/300

SHT 1 OF 2

City of Novato
BOOK 14 PAGE 50 SER. 56558
S 11-8-77
Can 4010

Can 4010

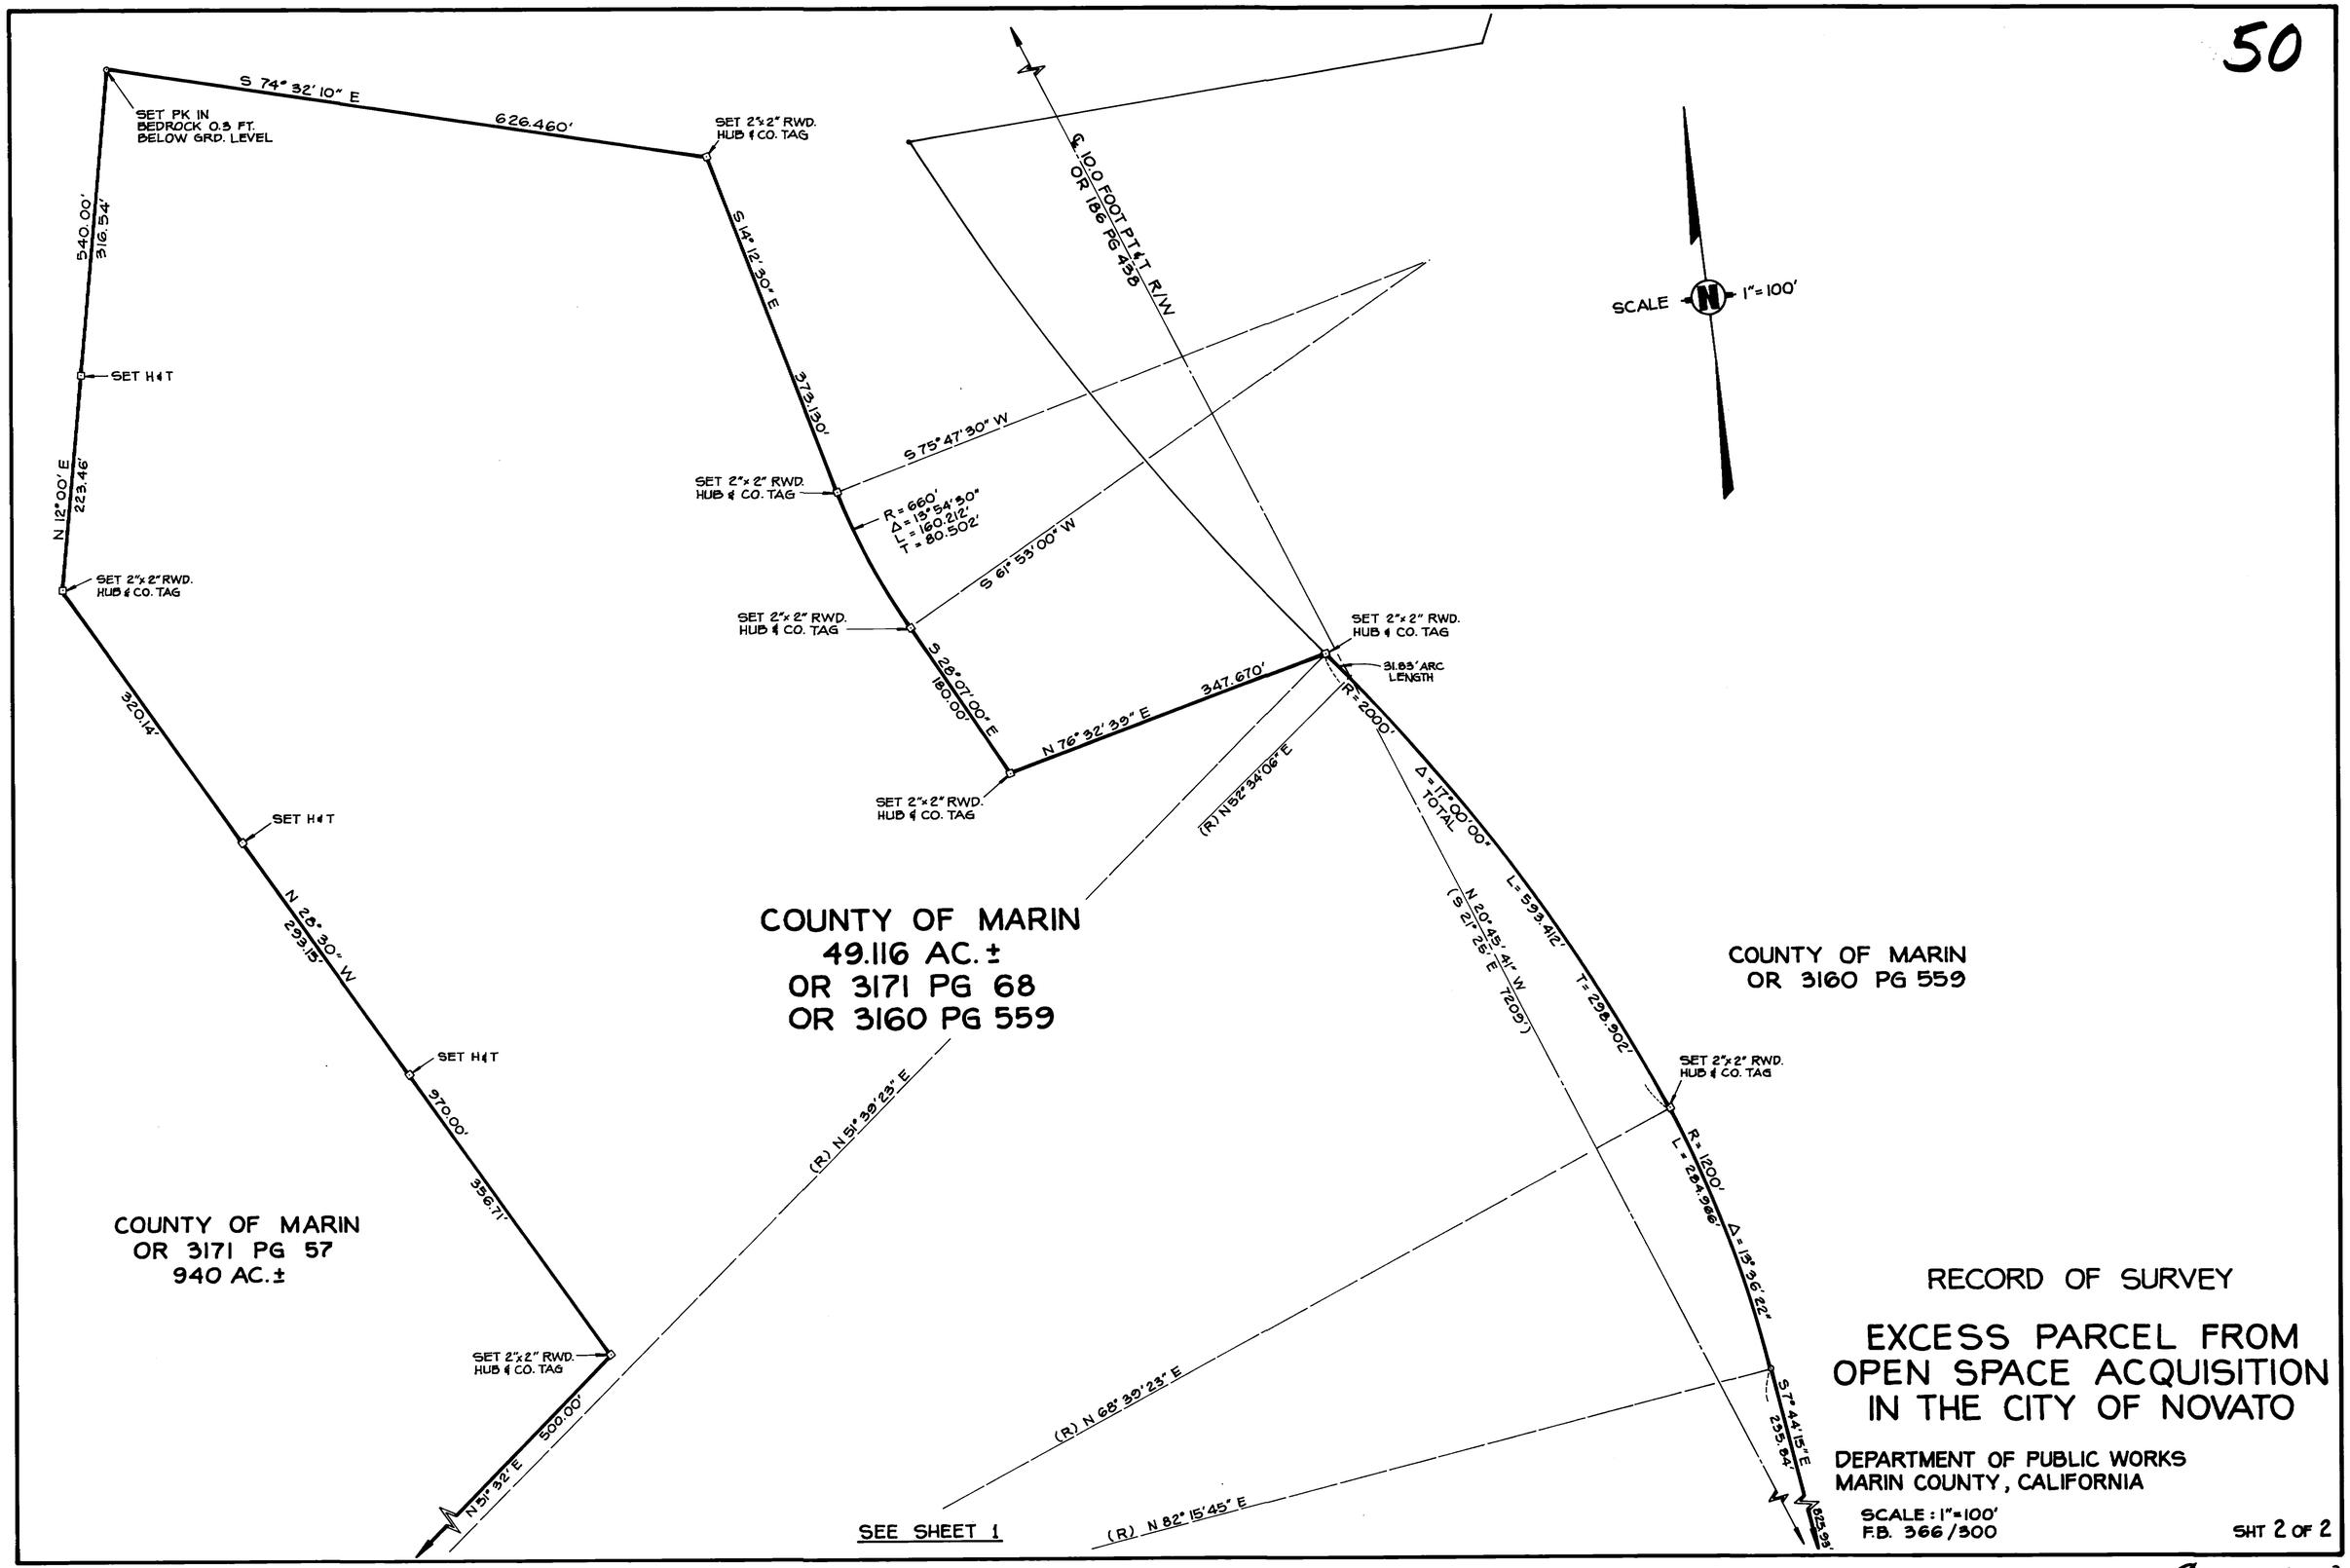

RECORD OF SURVEY

EXCESS PARCEL FROM OPEN SPACE ACQUISITION IN THE CITY OF NOVATO

DEPARTMENT OF PUBLIC WORKS
MARIN COUNTY, CALIFORNIA

SCALE: 1"=100'
F.B. 366/300

SHT 2 OF 2

Can 4010