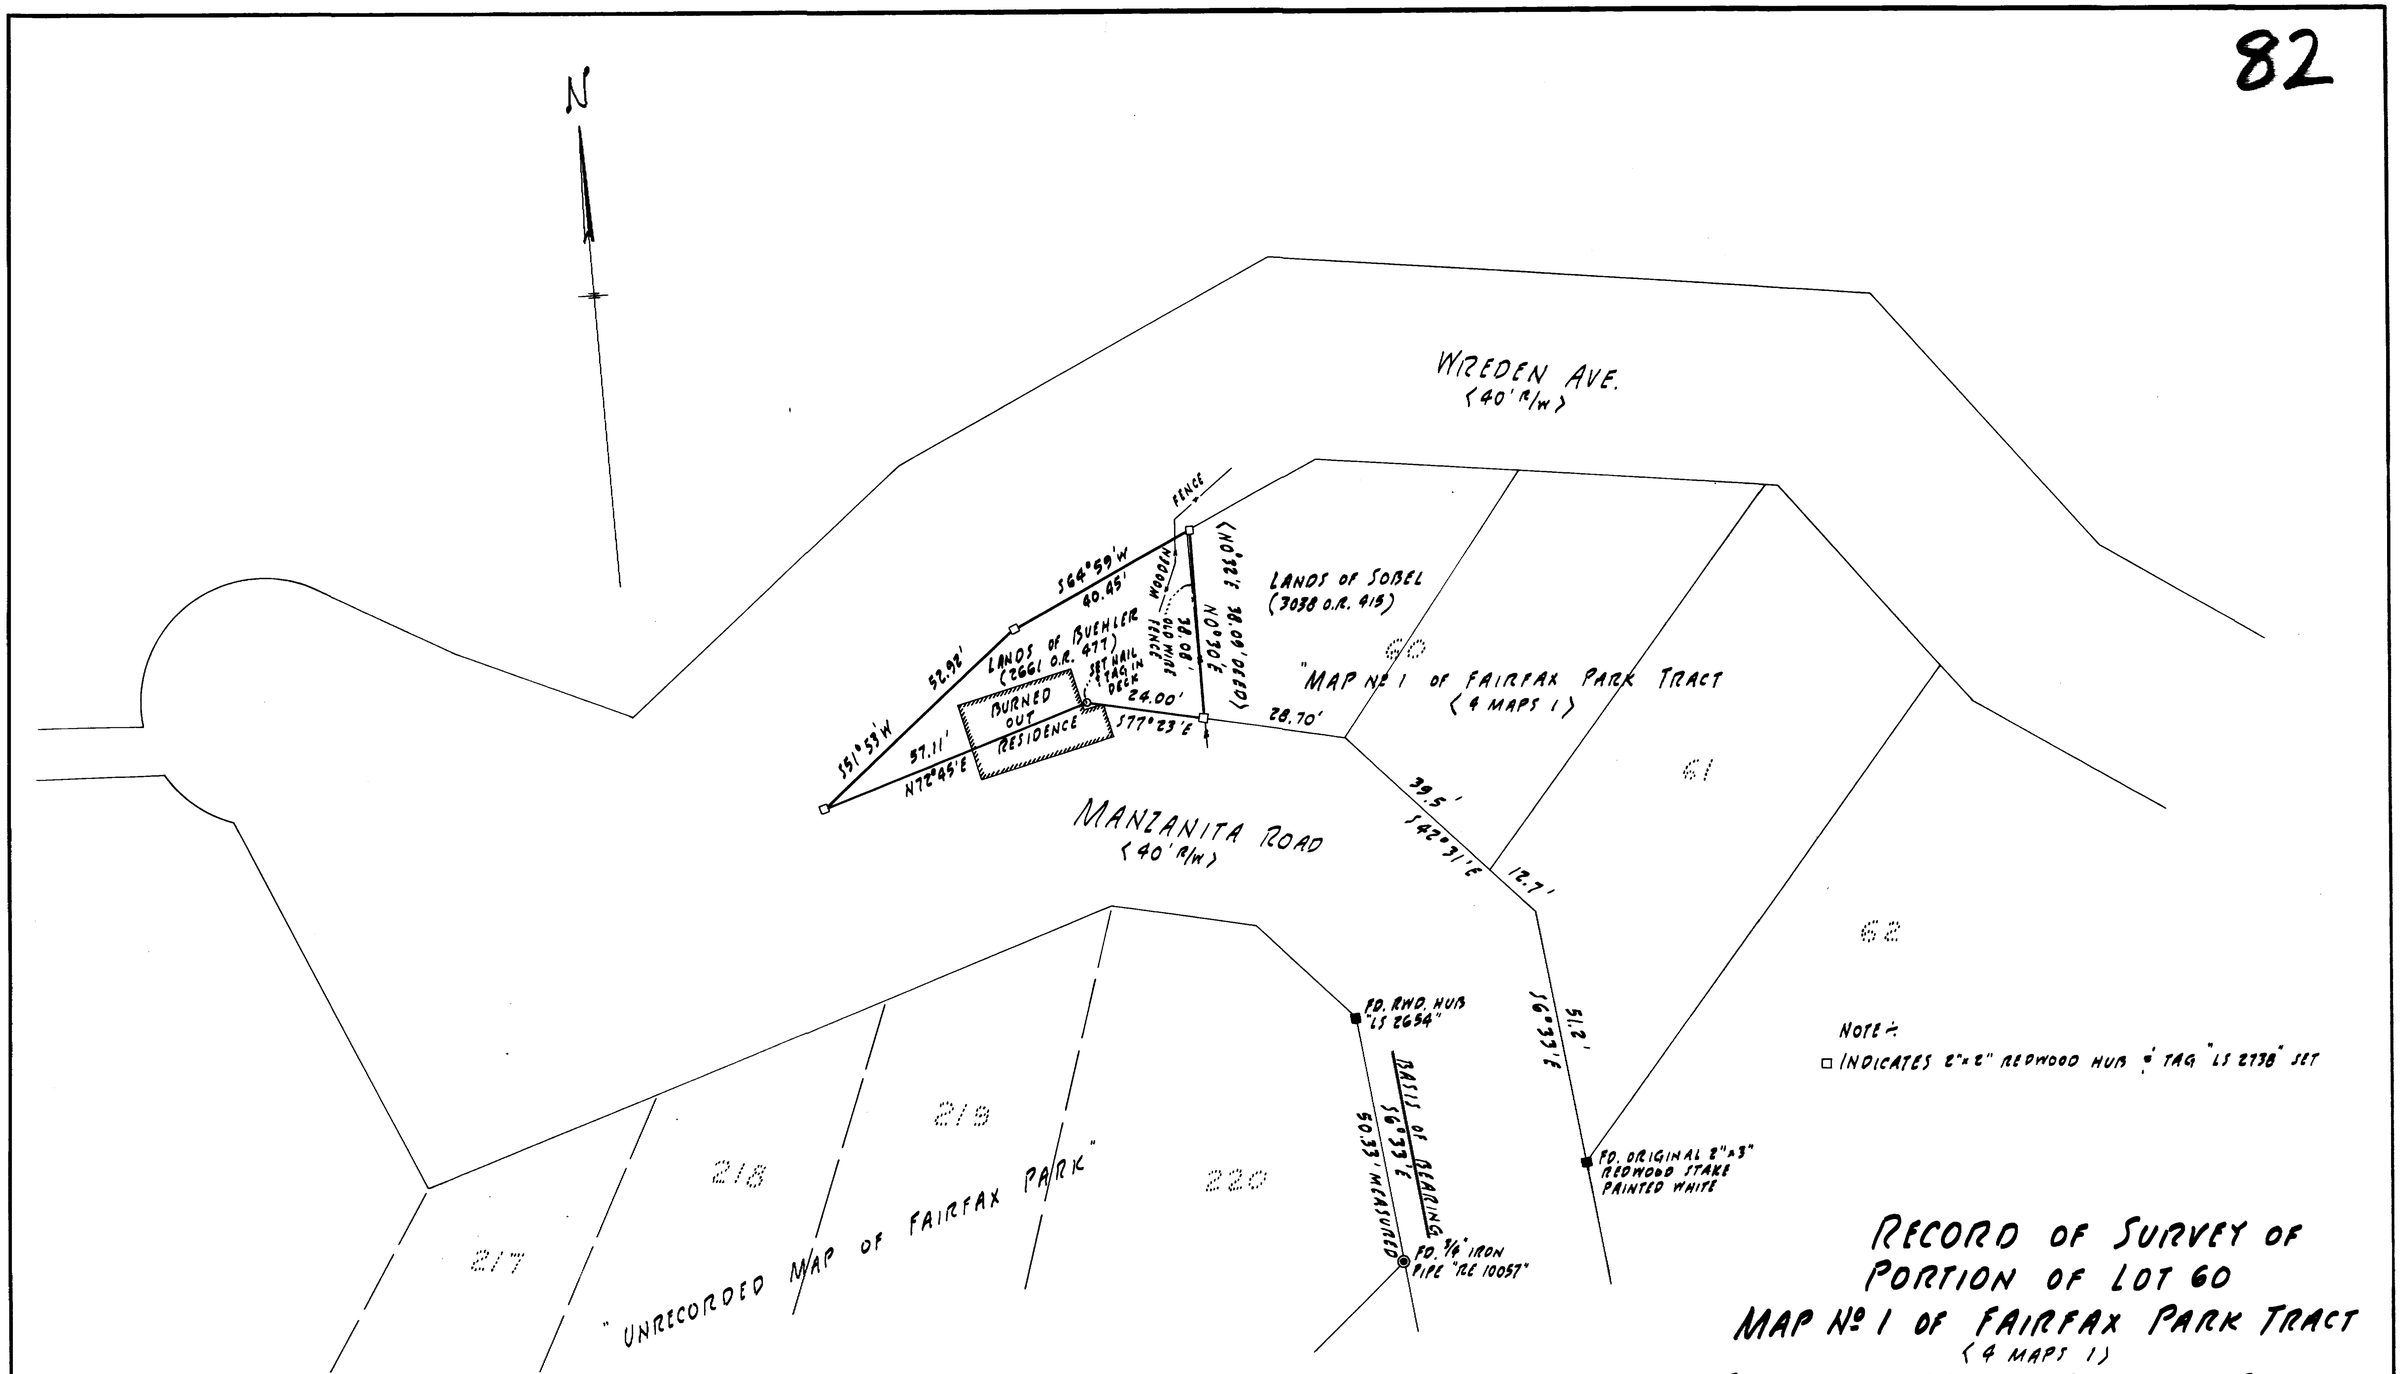

NOTE:
□ INDICATES 2"x2" REDWOOD HUB & TAG "LS 2738" SET

RECORD OF SURVEY OF PORTION OF LOT 60 MAP Nº 1 OF FAIRFAX PARK TRACT (4 MAPS 1)

FAIRFAX - MARIN COUNTY - CALIF.

SCALE - 1" = 20' Nº 3877 MARCH 1978

SHEET 1 OF 1 SHEET

LEGAL OWNER: RAYLENE H. BUEHLER {2661 O.R. 477}

HOOL & LOCKETT
LIC. LAND SURVEYORS

SURVEYOR'S CERTIFICATE

This map correctly represents a survey made by me or under my direction in conformance with the requirements of the Land Surveyor's Act at the request of RAYLENE H. BUEHLER in JUNE 1977

William O. Lockett Jr.
L.S. No. 2738

COUNTY SURVEYOR'S CERTIFICATE

This map has been examined for conformance with the requirements of the Land Surveyor's Act this 30th day of March 1978

Ray W. Forsberg Jr.
No. 13199
County Surveyor RAY W. FORSBERG, JR.
By Deputy

RECORDER'S CERTIFICATE

Filed this 11th day of APRIL 1978 at 1:50 P.M. in Book 14 of SURVEYS at page 82 at the request of Dept of Public Works SERIAL 17015

N. D. Giacomini
County Recorder
By Deputy Alice Lake

BASIS OF BEARING

BEARING OF S6°33'E ALONG THE WESTERLY LINE OF MANZANITA ROAD AS DEFINED BY FOUND POINTS AS SHOWN.

BOOK 14 PAGE 82 SER. 17015
S 4-11-78
Can 4118

Can 4118