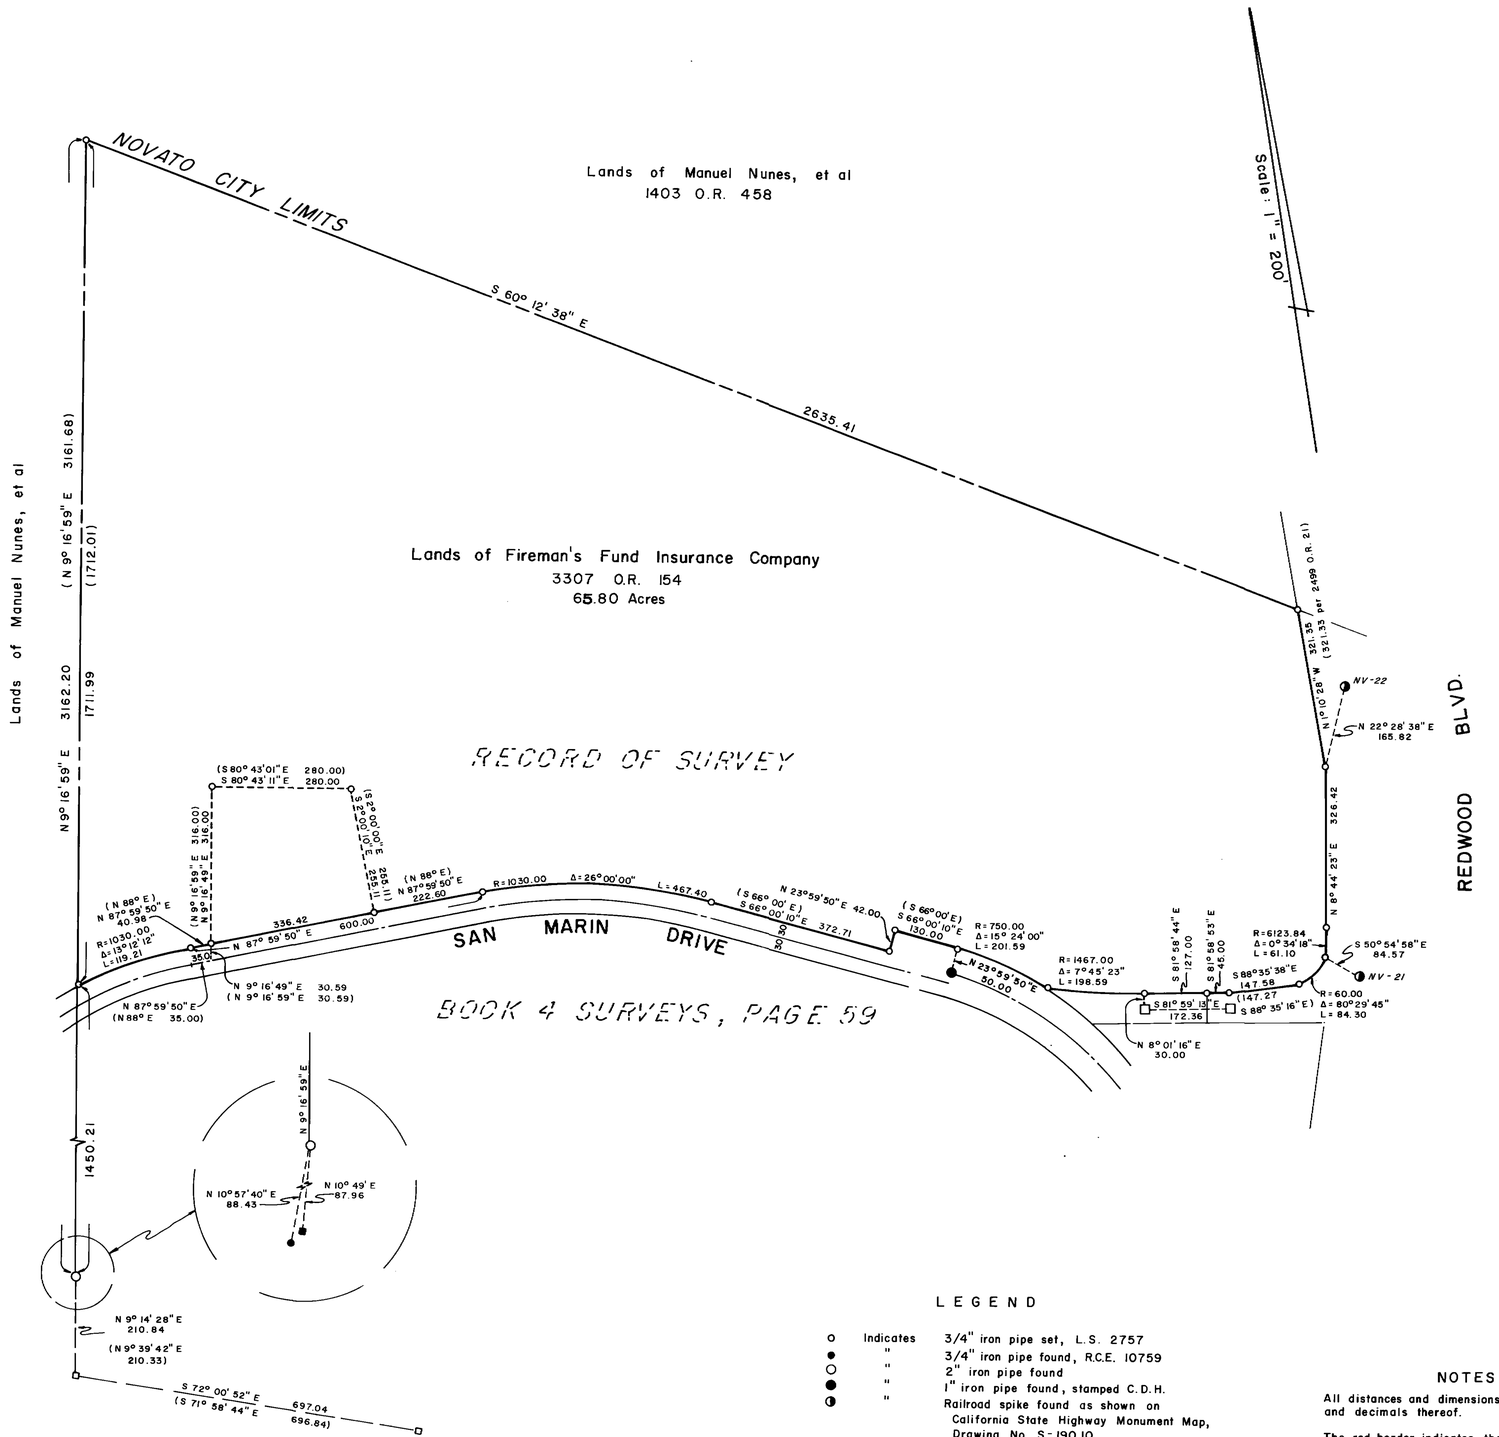

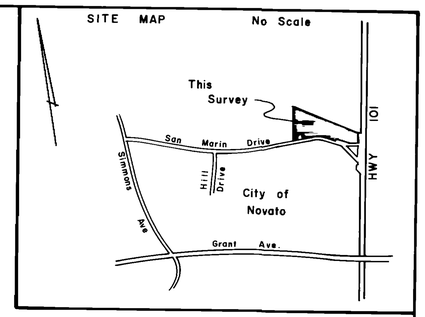

94

SURVEYOR'S CERTIFICATE

This map correctly represents a survey made by me or under my direction in conformance with the requirements of the Land Surveyor's Act at the request of Al Bailey, of Bailey Scientific in January, 1978.

Richard J. Stephan, Licensed Land Surveyor No. 3193

COUNTY SURVEYOR'S CERTIFICATE

This map has been examined for conformance with the requirements of the Land Surveyor's Act this 8th day of May, 1978.

County Surveyor, Ray M. Broaddus, Jr.

Deputy County Surveyor

RECORDER'S CERTIFICATE

Filed for record this 17th day of May 1978, at 2:05 P.M. in Book 14 of Surveys, Page 94, at the request of the County Surveyor. SERIAL 24052

County Recorder

Deputy County Recorder

LEGEND

o	Indicates	3/4" iron pipe set, L.S. 2757
●	"	3/4" iron pipe found, R.C.E. 10759
○	"	2" iron pipe found
●	"	1" iron pipe found, stamped C.D.H.
◑	"	Railroad spike found as shown on California State Highway Monument Map, Drawing No. S-190.10
□	"	2 x 2 hub found
■	"	2 x 3 chamfered hub found tagged L.S. 2135
□	"	6 x 6 concrete monument found broken
( )	"	Record data from deed

NOTES

All distances and dimensions are shown in feet and decimals thereof.

The red border indicates the boundary of this survey.

BASIS OF BEARING: NV-21 to NV-22, as N 5° 44' 22" E.

RECORD OF SURVEY

OF A PORTION OF RANCHO NOVATO

COUNTY OF MARIN — STATE OF CALIFORNIA

MARCH, 1978 — SCALE: 1" = 200'

OWNER

FIREMAN'S FUND INSURANCE COMPANY

3307 O.R. 154

HERBERT G. PASSARINO, INC.
LAND SURVEYING
SANTA ROSA, CALIFORNIA

THIS SHEET ONLY

SURVEY NO. 1215-78

Can 4151

BOOK 14 PAGE 94 SER. 24052

S 5-17-78

Can 4151