CAN 4166

98

BOOK 14 PAGE 98 SER. 28568

S 6-12-78

Can 4166

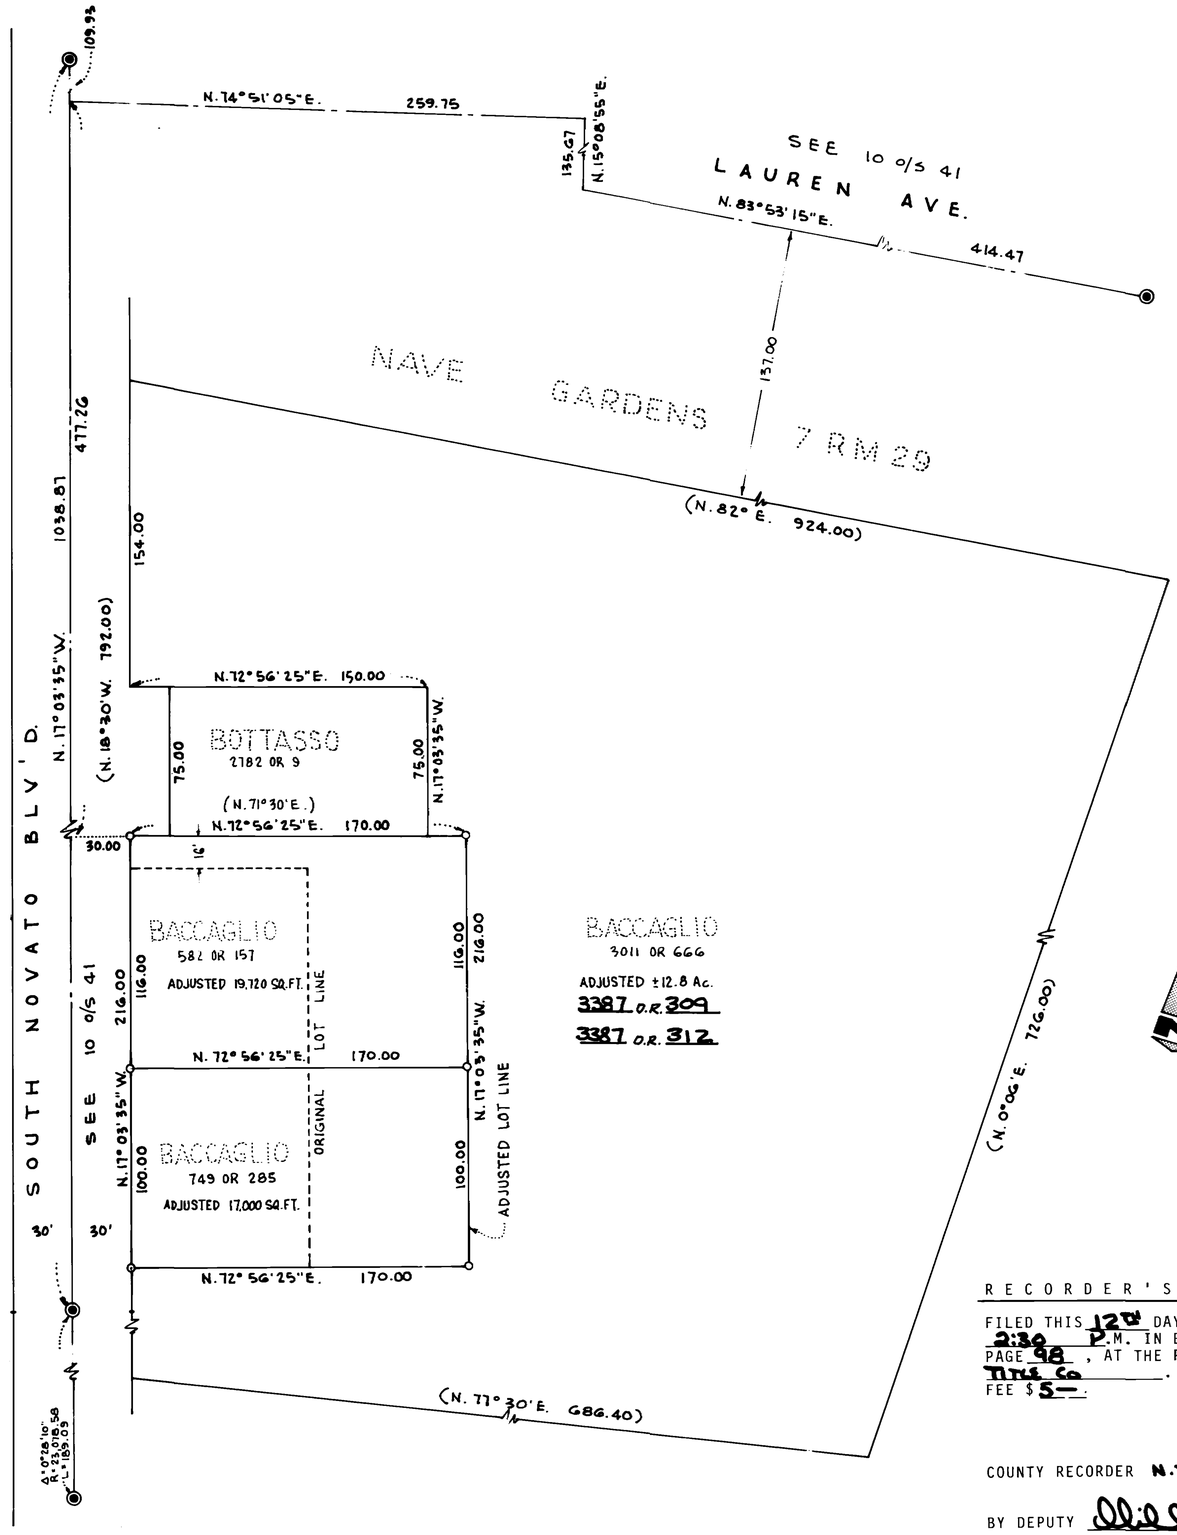

LEGEND

o INDICATES 3/4" PIPE SET, RCE 10759

( ) INDICATES RECORD DIMENSION

◉ INDICATES MONUMENT FOUND

NOTE: ALL DIMENSIONS AND DISTANCES ARE IN FEET AND DECIMALS THEREOF.

BASIS OF BEARINGS

CENTER LINE OF SOUTH NOVATO BOULEVARD AS SHOWN ON 10 O/S 41.

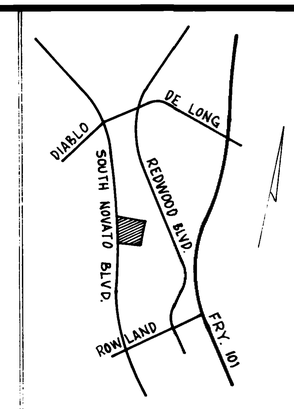

VICINITY MAP

NO SCALE

SURVEYOR'S CERTIFICATE

THIS MAP CORRECTLY REPRESENTS A SURVEY MADE BY ME OR UNDER MY DIRECTION IN CONFORMANCE WITH THE REQUIREMENTS OF THE LAND SURVEYOR'S ACT, AT THE REQUEST OF MARTIN BACCAGLIO IN MAY, 1978.

MURRAY-McCORMICK & ASSOC. INC.

DAVID L. GLENDENING, R.C.E. 10759

COUNTY SURVEYOR'S CERTIFICATE

THIS MAP HAS BEEN EXAMINED FOR CONFORMANCE WITH THE REQUIREMENTS OF THE LAND SURVEYOR'S ACT THIS DAY OF June 27, 1978

No. 13109

COUNTY SURVEYOR, RAY W. FOREAKER, JR.

RECORDER'S CERTIFICATE

FILED THIS 12th DAY OF JUNE, 1978 AT 2:30 P.M. IN BOOK 14 OF SURVEYS AT PAGE 98, AT THE REQUEST OF CALIF LAND TITLE Co. SERIAL NO. 28568 FEE $5—.

COUNTY RECORDER N.T. Giacomini

BY DEPUTY

RECORD OF SURVEY
AND LOT LINE ADJUSTMENT
LANDS OF BACCAGLIO
582 OR 157 ~ 749 OR 285 ~ 3011 OR 666

CITY OF NOVATO

MARIN COUNTY CALIFORNIA

MAY 1978 SCALE: 1" = 50'

MURRAY-McCORMICK, INC.

PLANNING · SURVEYING ENGINEERING

G37-013

SHEET 1 OF 1 SHEETS

Can 4166