Boundary Line
BOOK 15 PAGE 6 SER. 39003
S 8-8-78
Can 4208

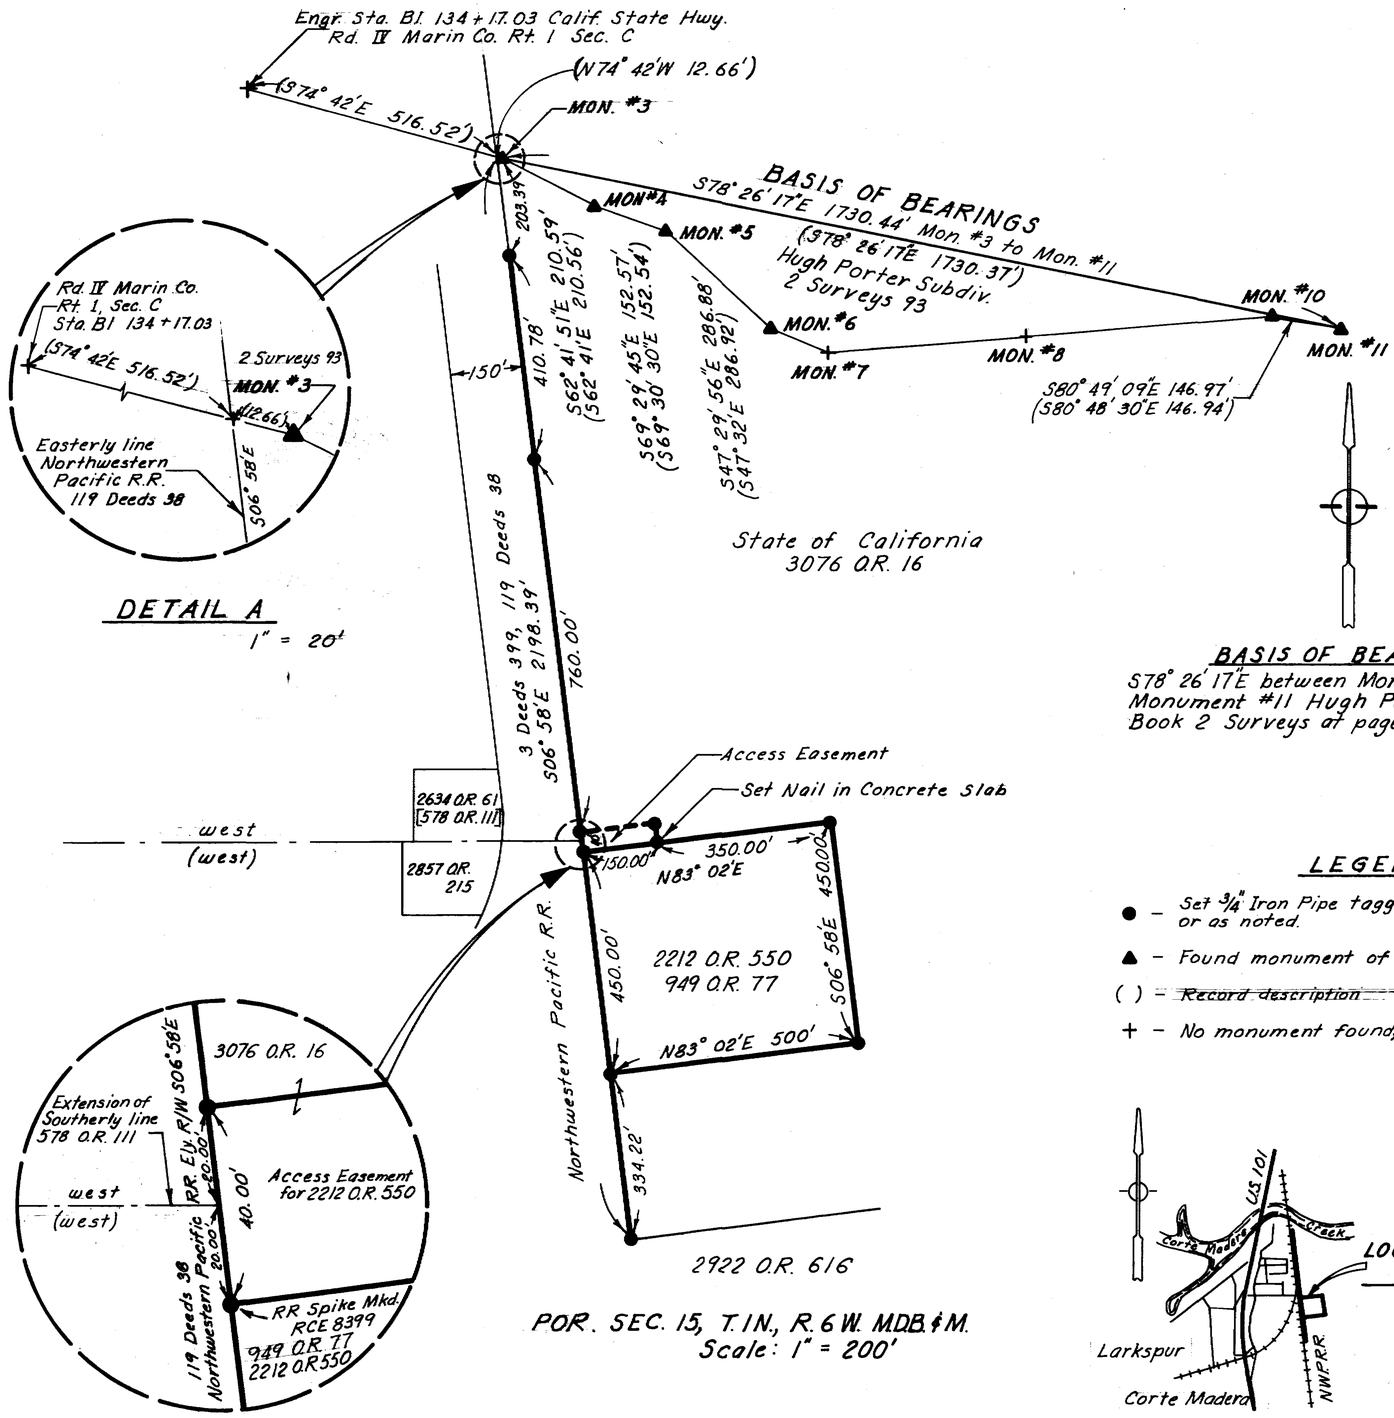

LEGEND

- ● – Set 3/4" Iron Pipe tagged R.C.E. 8399 or as noted.
- ▲ – Found monument of record
- ( ) = ~~Record description~~
- \+ – No monument found, no monument set

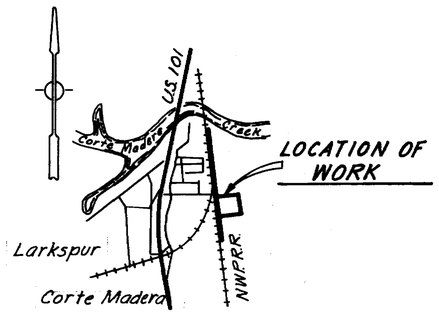

VICINITY MAP

SURVEYOR'S CERTIFICATE

This map correctly represents a survey made by me or under my direction in conformance with the requirements of the Land Surveyor's Act at the request of the State of California, Department of Fish and Game in June 1978.

Charles Tobi

Charles Tobi R.C.E. 8399

REGISTERED PROFESSIONAL ENGINEER · CHARLES TOBI · NO. 8399 · CIVIL · STATE OF CALIF.

COUNTY SURVEYOR'S CERTIFICATE

This map has been examined for conformance with the requirements of the Land Surveyor's Act this 2nd day of August, 1978.

REGISTERED PROFESSIONAL ENGINEER · RAY W. BARCELON · No. 13199 · STATE OF CALIFORNIA

Ray W. Barcelon, County Surveyor

By _____ Deputy

RECORDER'S CERTIFICATE

Filed this 8th day of Aug, 1978 at 4:00 P.M. in Book 15 of Surveys, at page 6 at the request of the California Department of Fish and Game. Serial 39003

No Fee N. T. Giacomini
County Recorder

By Alice Lake
Deputy

RECORD OF SURVEY

in

Rancho Corte Madera Del Presidio

in

Section 15, T. 1 N., R. 6 W. M.D.B. & M.

County of Marin, California

for

STATE OF CALIFORNIA
DEPARTMENT OF FISH AND GAME
CORTE MADERA MARSH
ECOLOGICAL AREA
WESTERLY BOUNDARY LINE

by

Department of Fish and Game

June 30, 1978

Sheet 1 of 1

F. & G. Dwg. No. 66–75

Can 4208