9

SURVEYOR'S CERTIFICATE

THIS MAP CORRECTLY REPRESENTS A SURVEY MADE BY ME OR UNDER MY DIRECTION IN CONFORMANCE WITH THE REQUIREMENTS OF THE LAND SURVEYOR'S ACT AT THE REQUEST OF DON KICKERT IN JULY 1978.

SIGNED William O. Lockett Jr.

WILLIAM O. LOCKETT, JR. - L.S. 2738

REGISTERED LAND SURVEYOR No. 2738 STATE OF CALIFORNIA

COUNTY SURVEYOR'S CERTIFICATE

THIS MAP HAS BEEN EXAMINED FOR CONFORMANCE WITH THE REQUIREMENTS OF THE LAND SURVEYORS ACT THIS 7th DAY OF August 1978.

SIGNED Ray M. Forbaker Jr.

RAY M. FORBAKER, JR. - MARIN COUNTY SURVEYOR

REGISTERED PROFESSIONAL ENGINEER No. 13199 CIVIL STATE OF CALIFORNIA

BY DEPUTY _____

COUNTY RECORDER'S CERTIFICATE

FILED THIS 10th DAY OF Aug 1978 AT 1:20 P.M. IN BOOK 15 OF SURVEYS AT PAGE 9 SERIAL No. 39445 FEE $5.00 AT THE REQUEST OF Dept of Public Works

NOEL T. GIACOMINI

MARIN COUNTY RECORDER

BY DEPUTY Alice Lake

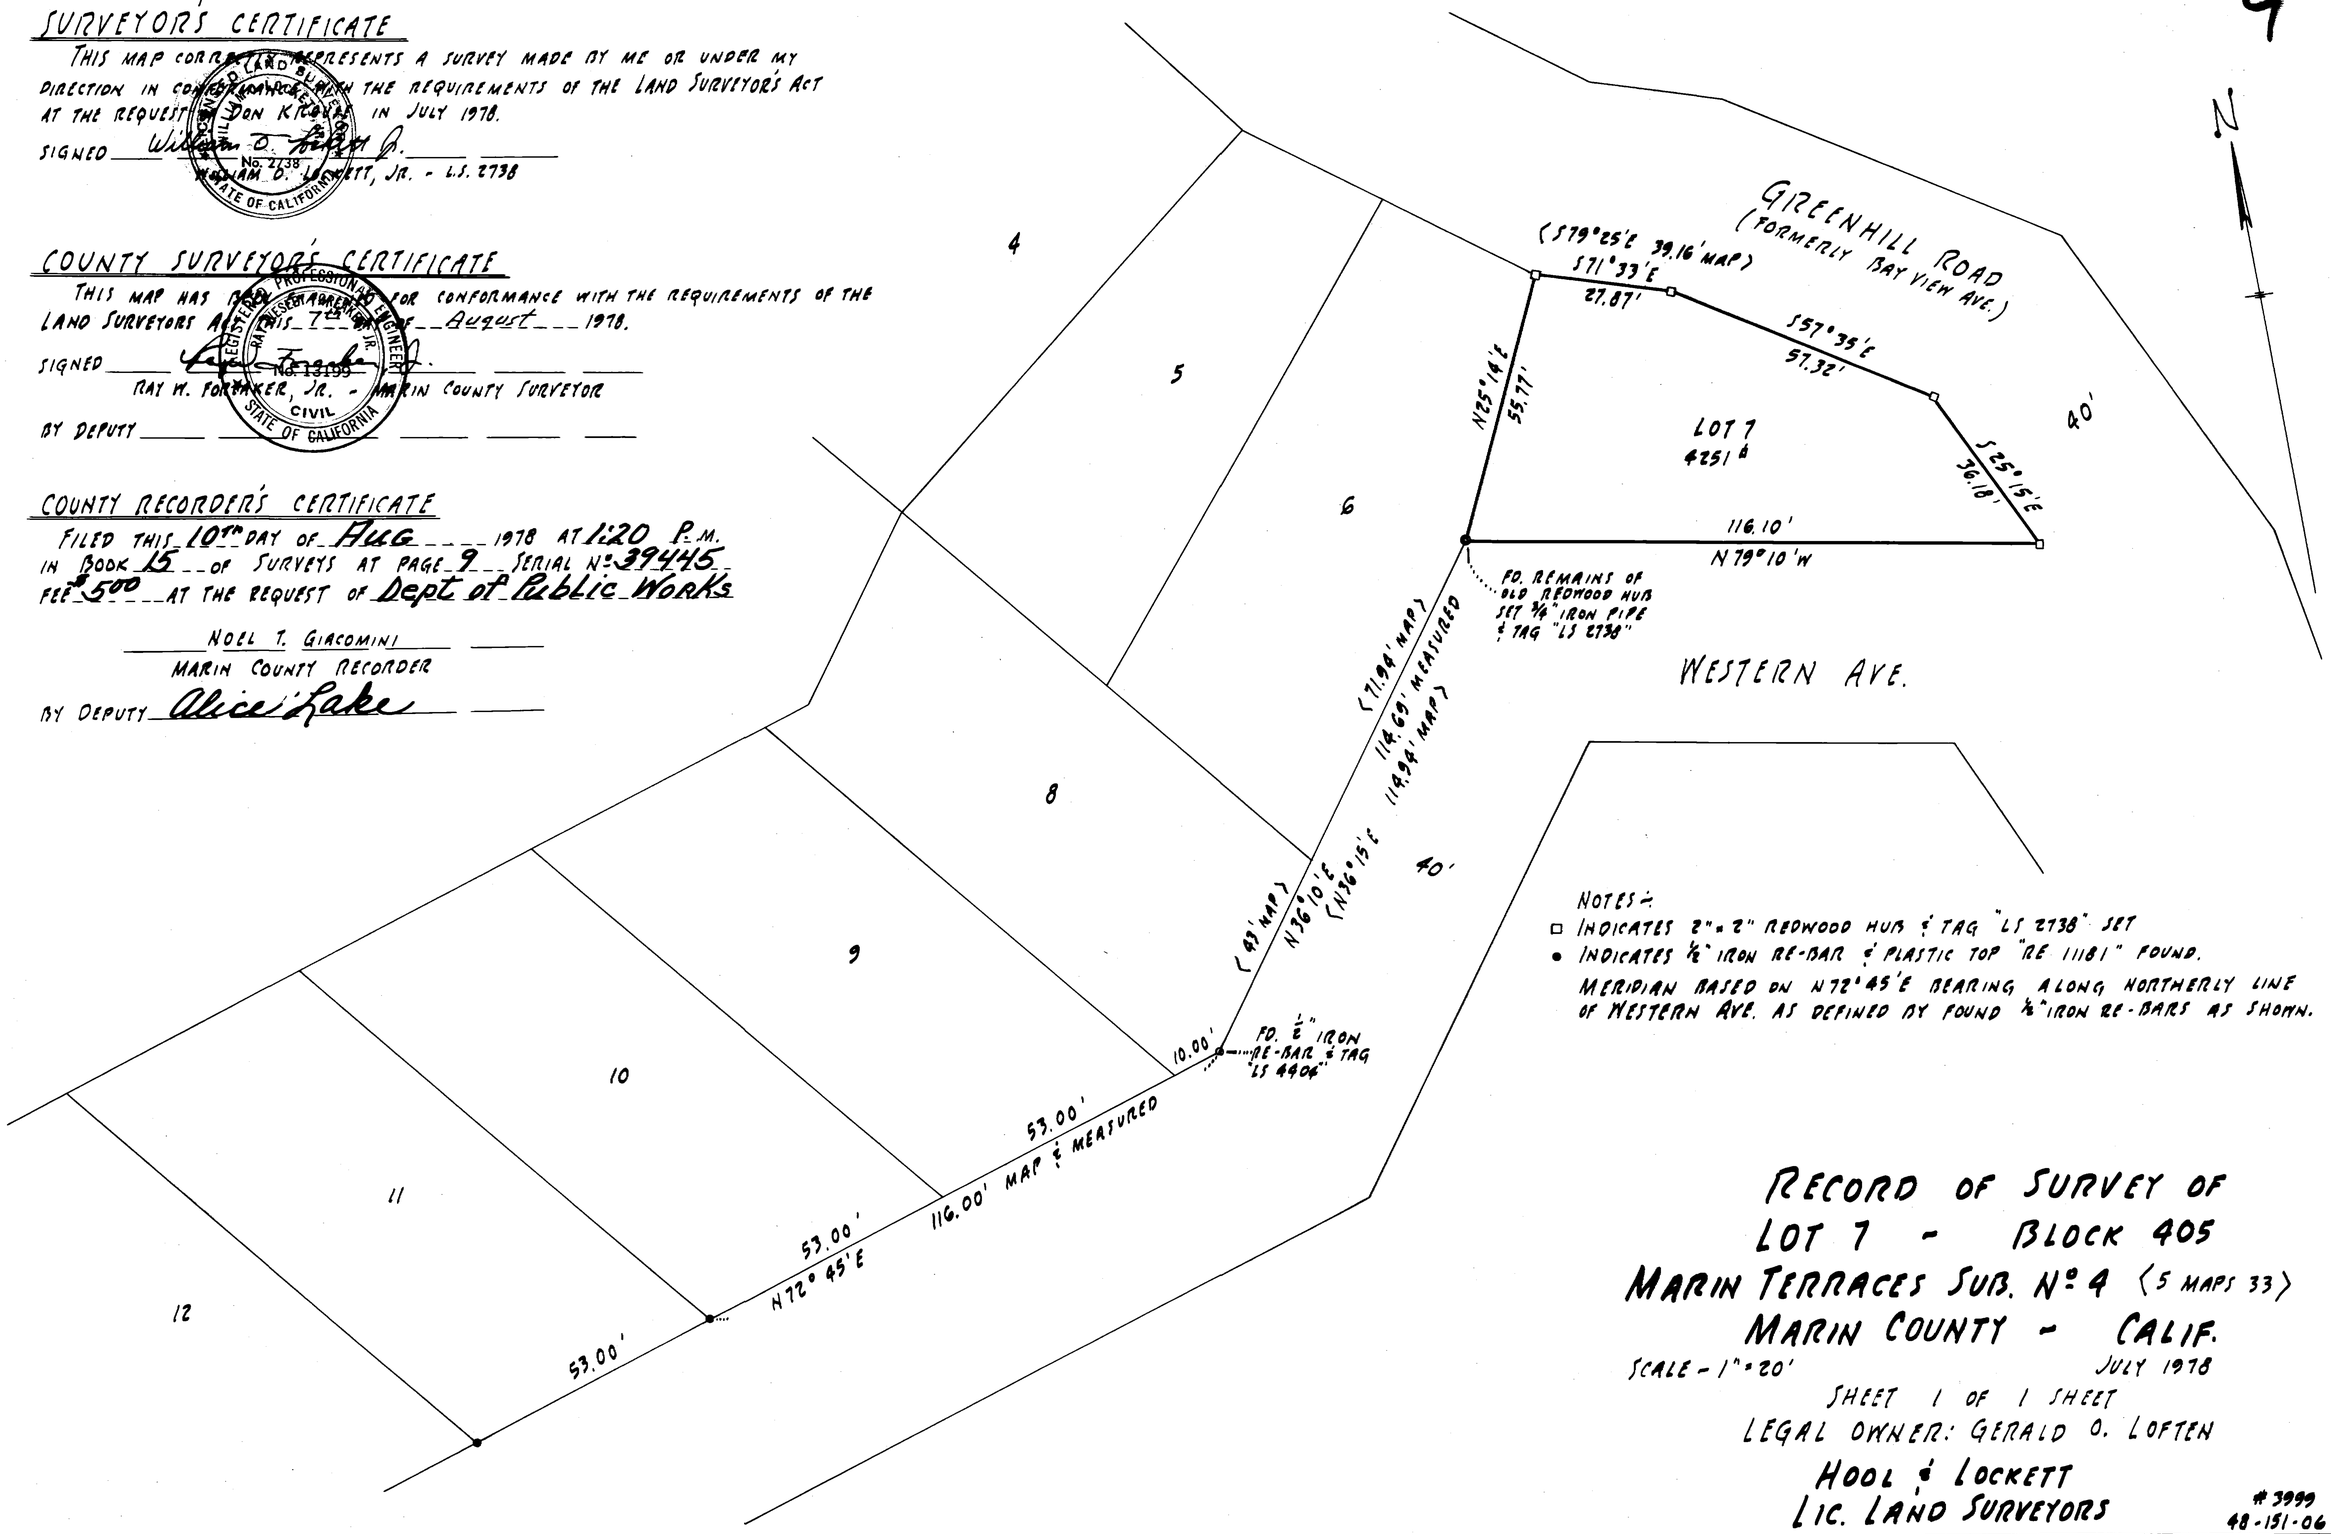

NOTES:-

- □ INDICATES 2"x 2" REDWOOD HUB & TAG "LS 2738" SET
- • INDICATES ½" IRON RE-BAR & PLASTIC TOP "RE 11181" FOUND.

MERIDIAN BASED ON N72°45'E BEARING ALONG NORTHERLY LINE OF WESTERN AVE. AS DEFINED BY FOUND ½" IRON RE-BARS AS SHOWN.

RECORD OF SURVEY OF LOT 7 - BLOCK 405 MARIN TERRACES SUB. No 4 (5 MAPS 33) MARIN COUNTY - CALIF.

SCALE - 1" = 20' JULY 1978

SHEET 1 OF 1 SHEET

LEGAL OWNER: GERALD O. LOFTEN

HOOL & LOCKETT
LIC. LAND SURVEYORS

3999
48-151-06

Main Terraces Sub #4

BOOK 15 PAGE 9 SER. 39445

S 6-16-78

Can 4213

Can 4213