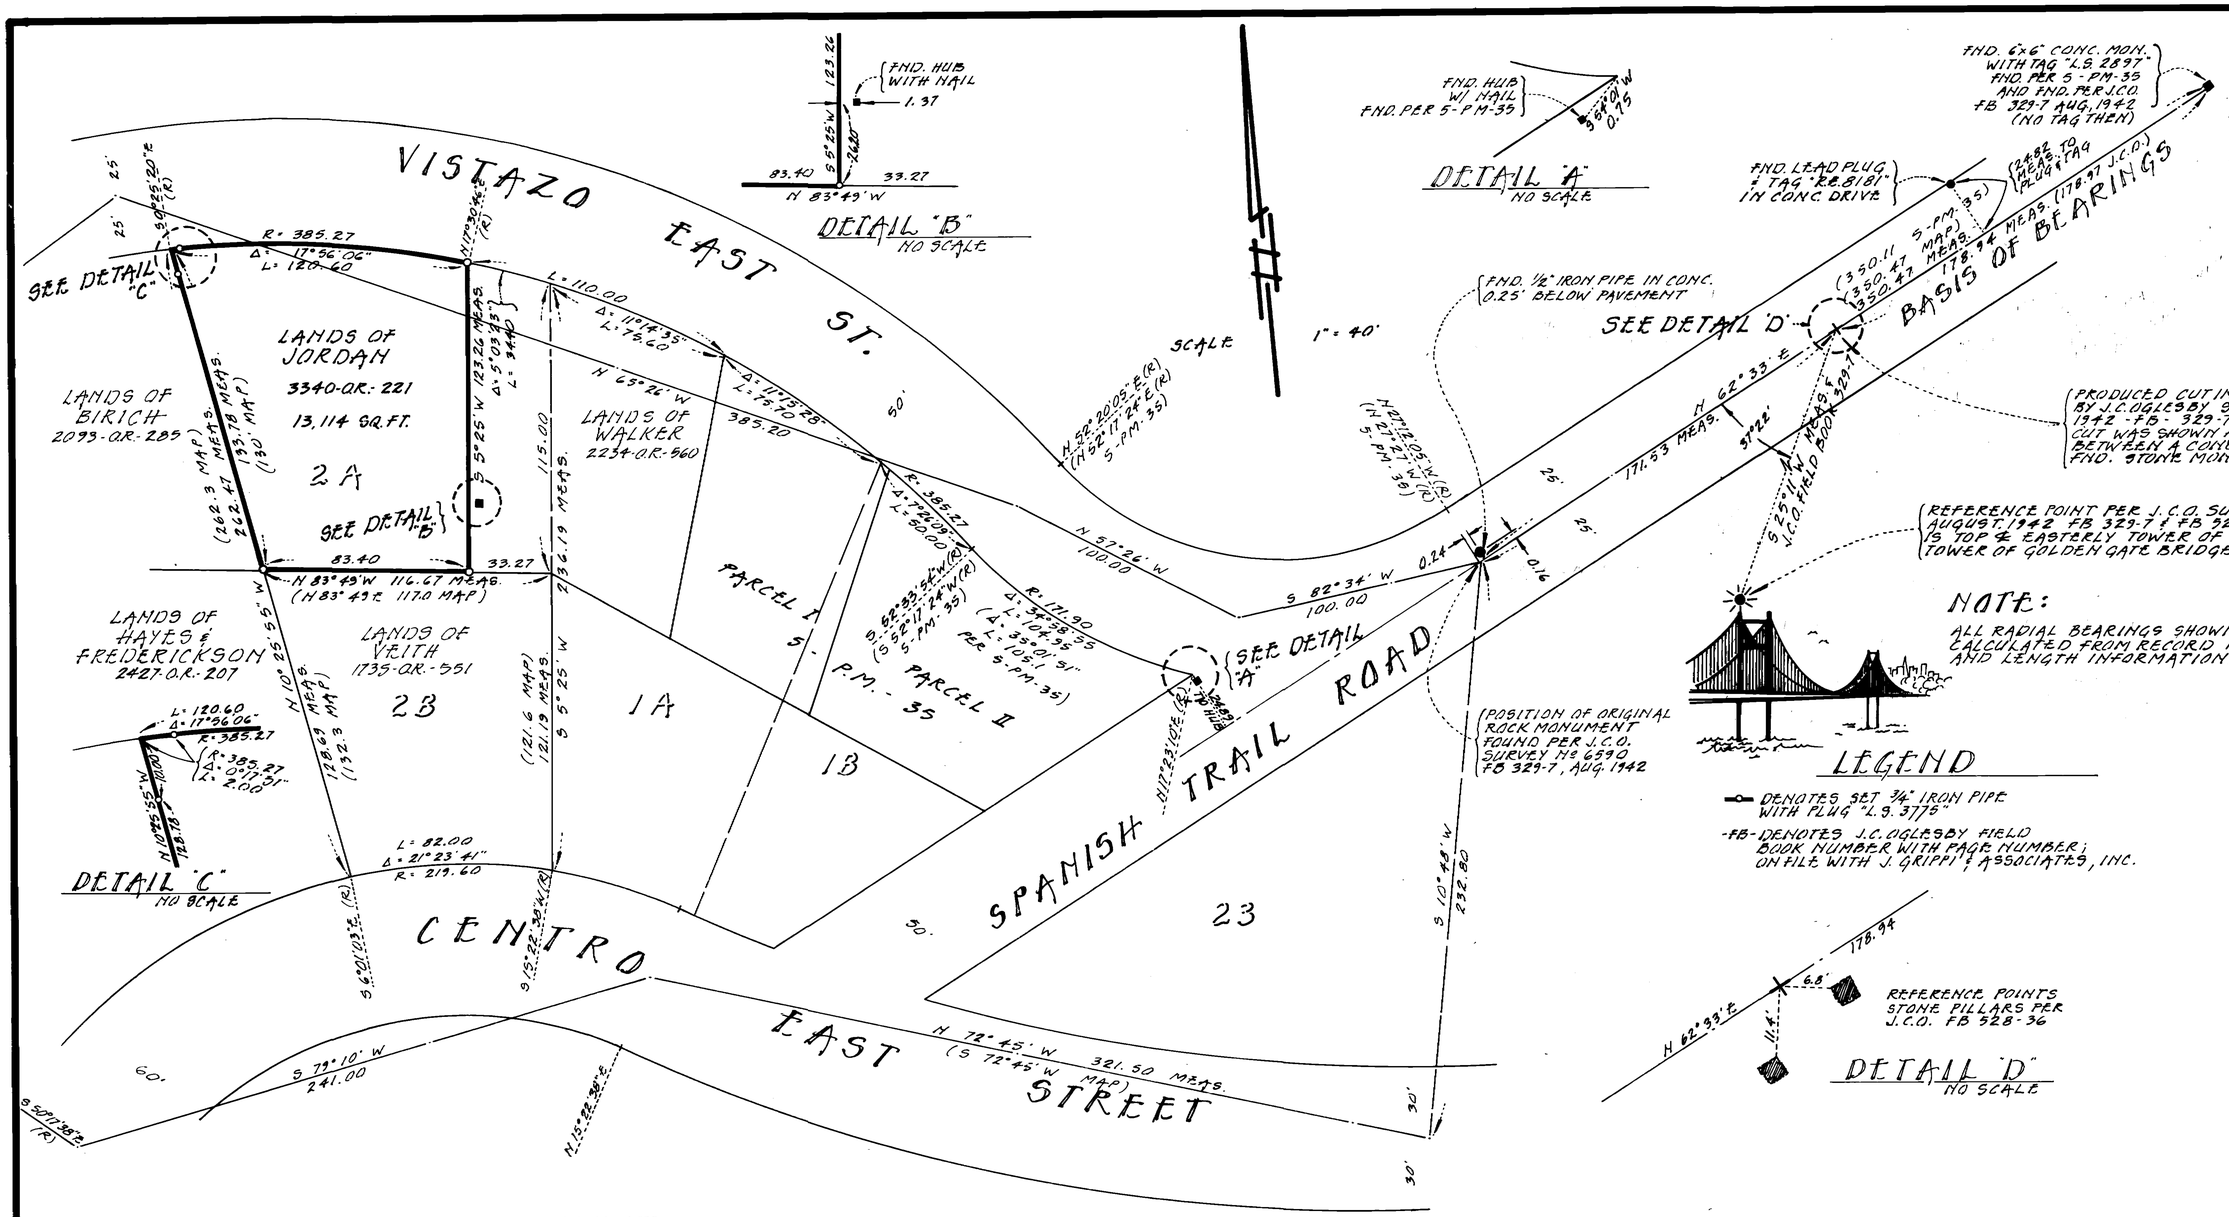

SURVEYOR'S CERTIFICATE

This map correctly represents a survey made by me or under my direction in conformance with the requirements of the Land Surveyors Act at the request of H. Jordan in May, 1978.

Signed: _____
Joseph Grippi L.S. 3775
No. 3775
STATE OF CALIFORNIA

COUNTY SURVEYOR'S CERTIFICATE

This map has been examined for conformance with the requirements of the Land Surveyors Act.
This 1 day of SEPT., 1978.

Signed: _____
Ray W. Koraker Jr. - County Surveyor
REGISTERED PROFESSIONAL ENGINEER
No. 14125
STATE OF CALIFORNIA

RECORDER'S CERTIFICATE

Filed this 15th day of Sept, 1978 at 11:10 P.m., in Book 15 of Surveys at Page 17, at the request of Dept of Public Works
Serial Nº. 45759 Fee: 5.00
Noel T. Giacomini - County Recorder

By: Alice Lake
Deputy

RECORD OF SURVEY

LANDS OF JORDAN
AS DESCRIBED IN
BOOK 3340 OFFICIAL RECORDS PAGE 221
BEING PORTION LOT 2A SECTION TWO
"MAP Nº 3 OF LYFORD'S HYGEIA"
RECORDED AUGUST 23, 1894
VICINITY TIBURON
MARIN COUNTY CALIFORNIA
MAY, 1978 J-616

PREPARED BY
JOSEPH GRIPPI & ASSOCIATES, INC.
807 FIFTH AVENUE
SAN RAFAEL CALIFORNIA

SHEET 1 OF 1
J-616

BOOK 15 PAGE 17 SER.

Corr 4344