BOOK 15 PAGE 26 SER.

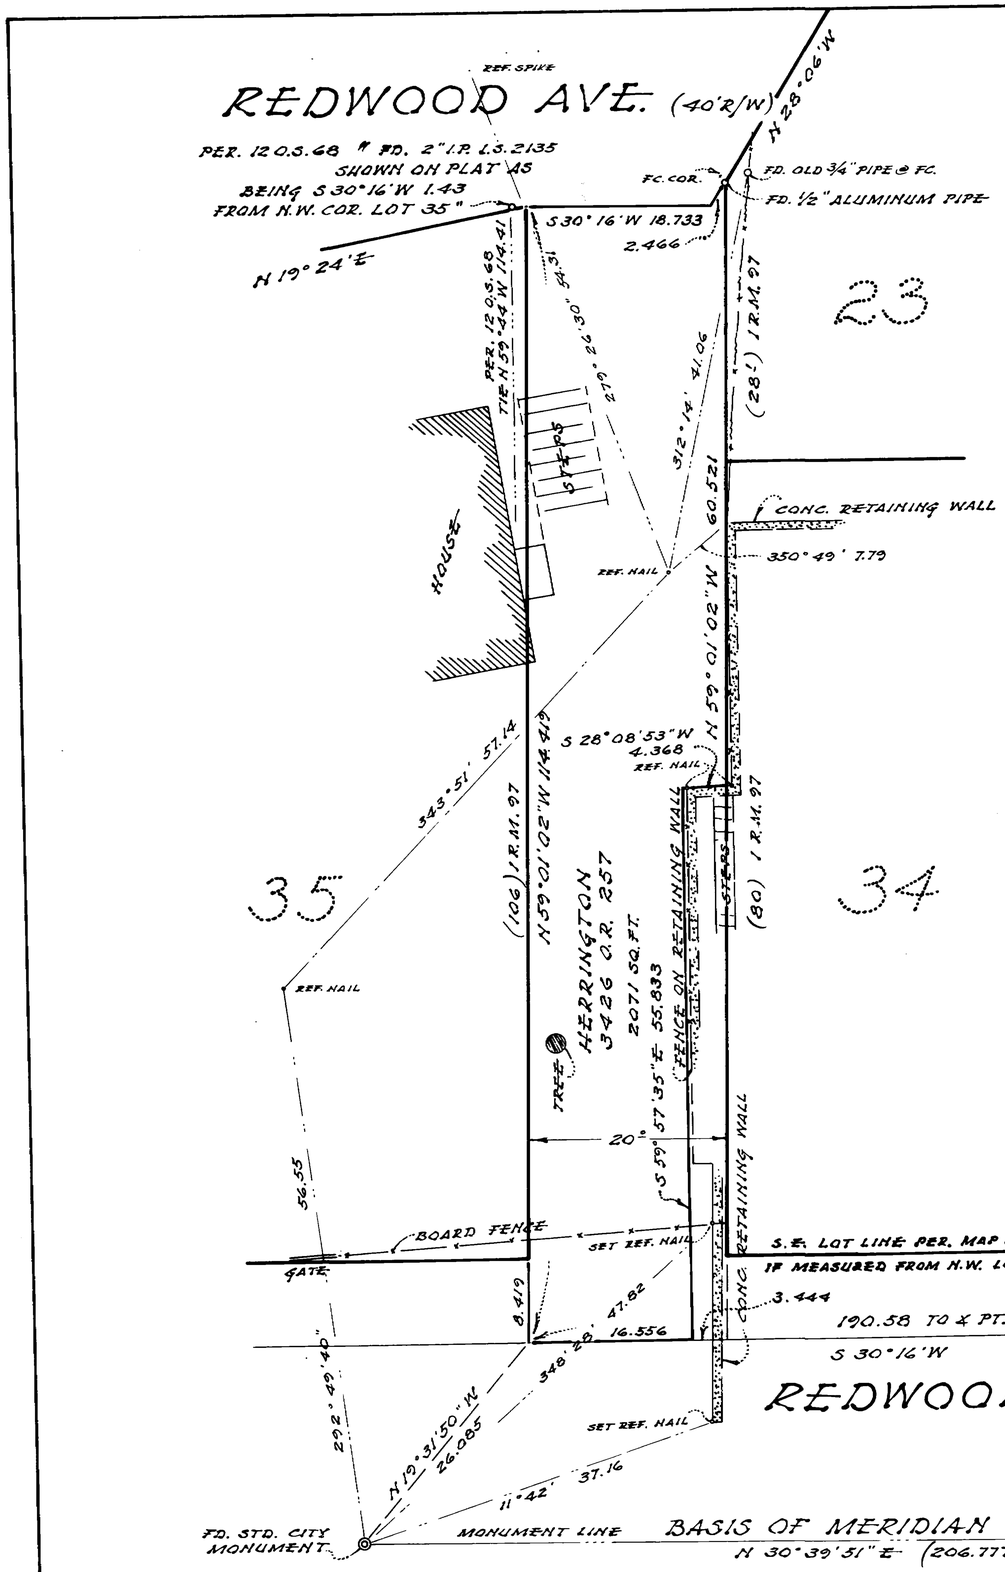

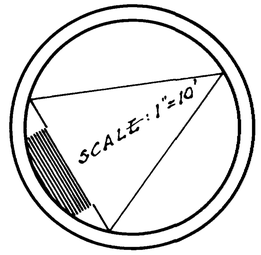

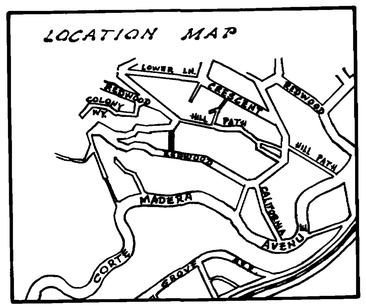

SURVEYOR'S CERTIFICATE

THIS MAP CORRECTLY REPRESENTS A SURVEY MADE BY ME OR UNDER MY DIRECTION IN CONFORMANCE WITH THE REQUIREMENTS OF THE LAND SURVEYOR'S ACT AT THE REQUEST OF FIRST AMERICAN TITLE COMPANY IN DECEMBER 1977.

SIGNED: Eugene Lockton L.S. 2535.

EUGENE LOCKTON

COUNTY SURVEYOR'S CERTIFICATE

THIS MAP HAS BEEN EXAMINED FOR CONFORMANCE WITH THE REQUIREMENTS OF THE LAND SURVEYOR'S ACT THIS 4th DAY OF October 1978.

SIGNED: [signature]

RAY W. FREEBAKER JR., COUNTY SURVEYOR

RECORDER'S CERTIFICATE

FILED THIS 18th DAY OF Oct 1978 AT 3:30 P.M.
IN BOOK 15 OF SURVEYS AT PAGE 26
SERIAL NO. 51716 FEE $5.00 AT THE REQUEST OF
Dept of Public Works
N.T. Giacomini
COUNTY RECORDER
Alice Lake
DEPUTY RECORDER

CALIFORNIA LAND SURVEYORS ASSOCIATION 1986 MARIN CHAPTER

RECORD OF SURVEY

OF A PORTION OF THE MERRY COLONISTS TRACT I R.M. 97 IN THE TOWN OF CORTE MADERA LYING NORTHERLY, BEING AN EXTENSION OF, AND WHOLLY COMPATIBLE WITH 12 O.S. 68

MARIN COUNTY

CORTE MADERA, CALIFORNIA.

DECEMBER 1977

EUGENE LOCKTON L.S. 807 5TH AVE., SAN RAFAEL, CA.

25-092-05 6072 SHEET 1 OF 1

Can 4262