BOOK 15 PAGE 38 SER.

LEGEND

- ○ Indicates 3/4" pipe set, R.C.E. 10759
- ● Indicates 3/4" pipe found, with tag L.S. 3049, unless otherwise noted
- ▲ Found T-bar, R/W Record Map R.117.39

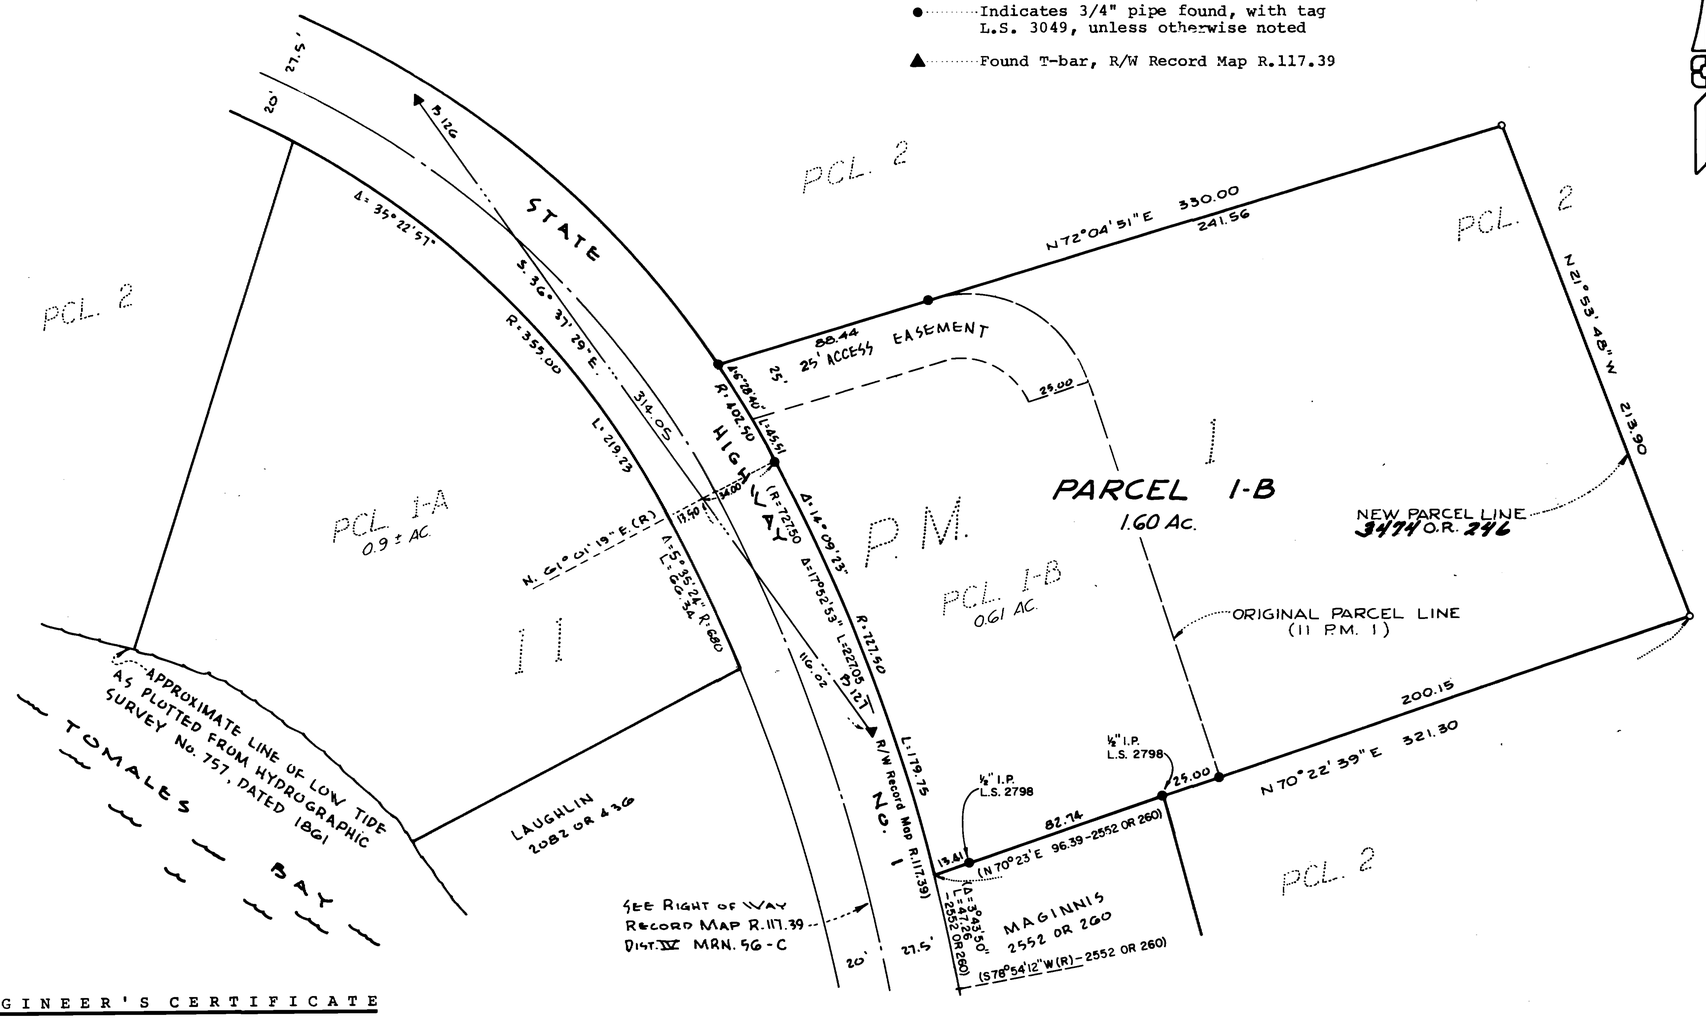

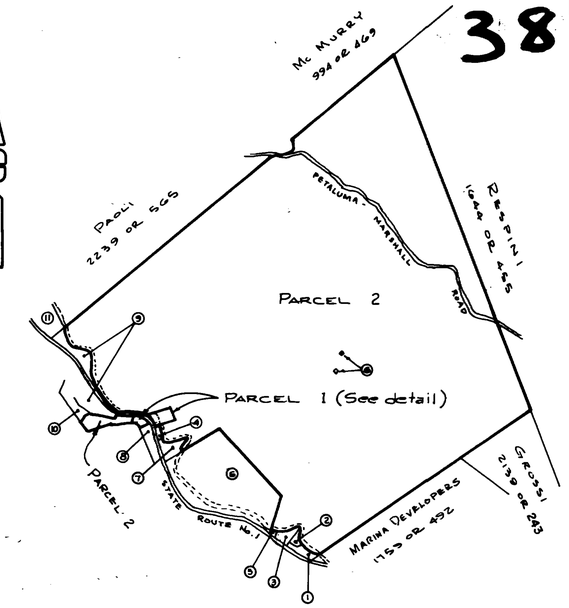

	OWNER	RECORDING
1.	Ideler	2361 OR 479
2.	Ideler	2361 OR 479
3.	Anger	2059 OR 381
4.	Maginnis	2552 OR 260
5.	Paoli	2239 OR 565
6.	Synanon	1850 OR 578
7.	Cole	503 OR 335
8.	Laughlin	2082 OR 436
9.	Vilicich	2340 OR 161
10.	Audubon Canyon Ranch	2510 OR 607
11.	Fields	860 OR 278

ENGINEER'S CERTIFICATE

This map correctly represents a survey made by me or under my direction in conformance with the requirements of the Land Surveyor's Act at the request of William Barboni in July, 1976.

MURRAY-McCORMICK, INC.

D. L. Glendening R.C.E. 10759 Dated: Aug. 11, 1976

COUNTY SURVEYOR'S CERTIFICATE

This map has been examined for conformance with the requirements of the Land Surveyor's Act this 15th day of October, 1976.

No. 13139

Ray W. Forsaker, Jr. County Surveyor

RECORDER'S CERTIFICATE

Filed this 11th day of Dec 1978, at 4:00 P.M. in Book 15 of Surveys at Page 38 Serial No. 60803 at the request of Dept of Public Works

Fee $ 5.00

N. T. Giacomini
County Recorder

Alice Lake
By Deputy

BASIS OF BEARINGS

South 36°37'29" East between points B-126 and B-127 as shown hereon.

RECORD OF SURVEY

LOT LINE ADJUSTMENT

OF THE LANDS OF BARBONI, 11 P.M. 1

BEING A PORTION OF THE RANCHO NICASIO (FRINK & REYNOLDS) IN THE COUNTY OF MARIN CALIFORNIA

JULY 1976 *SCALE 1" = 40'*

THE MURRAY-McCORMICK ENVIRONMENTAL GROUP
ECOSYSTEMS ANALYSIS · PLANNING · LAND SURVEYS · ENGINEERING

791-012

Can 4297