42

BOOK 15 PAGE 42 SER.

SURVEYORS CERTIFICATE

THIS MAP CORRECTLY REPRESENTS A SURVEY MADE BY ME OR UNDER MY DIRECTION IN CONFORMANCE WITH THE REQUIREMENTS OF THE LAND SURVEYORS ACT AT THE REQUEST OF MR. & MRS. R. CANOZZI IN SEPTEMBER 1978

J.E. BRUNNER L.S. 3887

JEROME EDWARD BRUNNER JR. No. 3887 REGISTERED LAND SURVEYOR STATE OF CALIFORNIA

COUNTY SURVEYORS CERTIFICATE

THIS MAP HAS BEEN EXAMINED FOR CONFORMANCE WITH THE REQUIREMENTS OF THE LAND SURVEYORS ACT THIS 14th DAY OF December 1978

COUNTY SURVEYOR
RAY W. FORSLUND

REGISTERED PROFESSIONAL ENGINEER LESLEY FORSLUND JR. No. 13799 STATE OF CALIFORNIA

RECORDERS CERTIFICATE

FILED THIS 29th DAY OF Dec 1978 AT 2:30 P.M.
IN BOOK 15 OF SURVEYS AT PAGE 42
AT THE REQUEST OF Dept of Public Works
SERIAL NO. 64144 FEE 5.00

N.T. Giacomini
NOEL T. GIACOMINI, COUNTY RECORDER
BY: Alice Lake

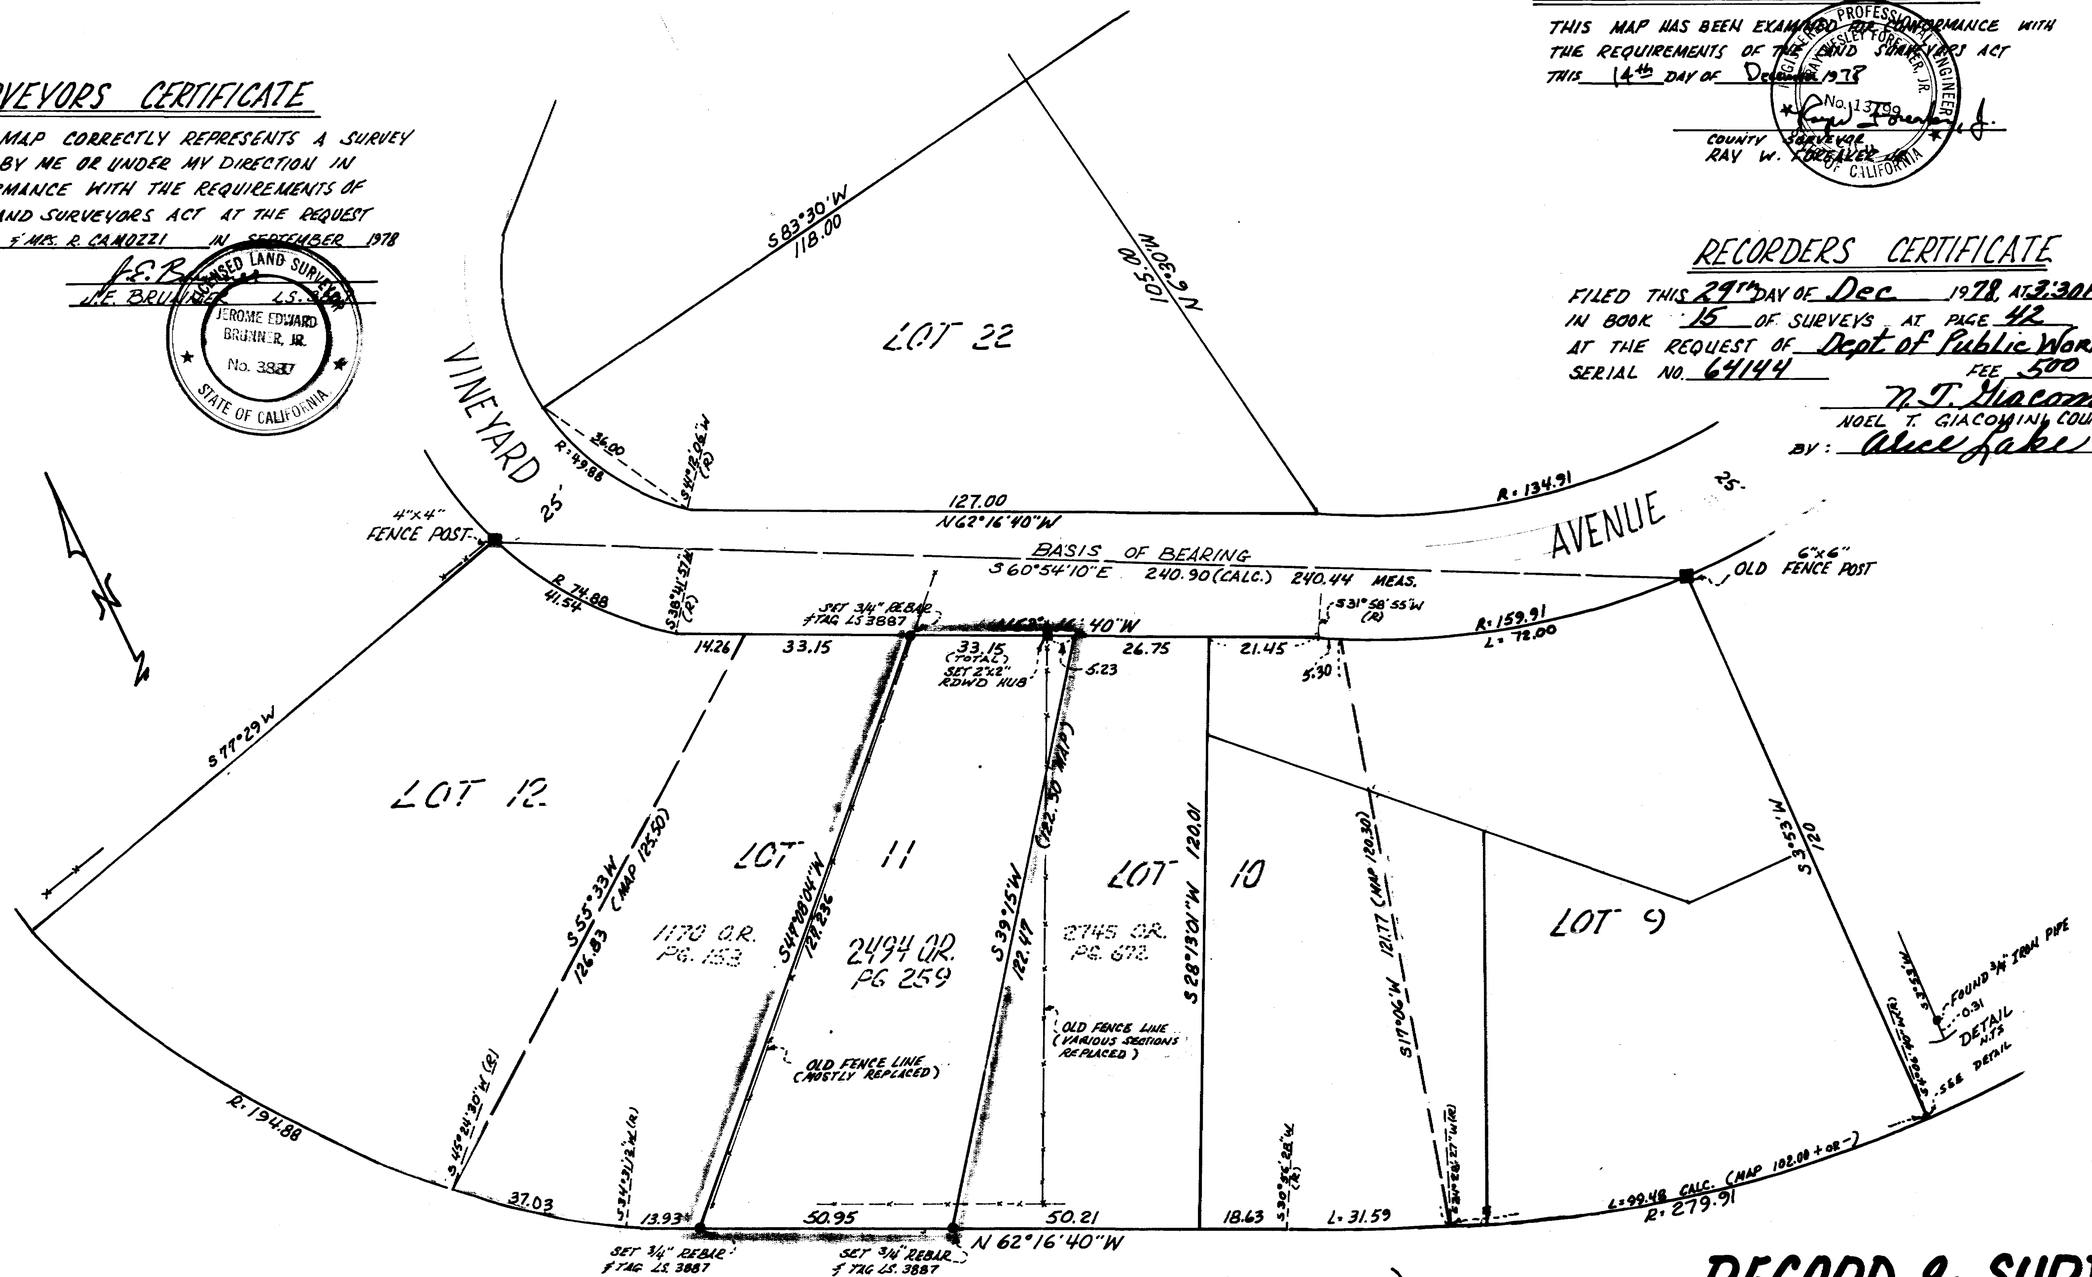

OAK AVE. (50' R/W)

THE AREA WITHIN THE BLUE BORDER DENOTES THE LIMITS OF THIS SURVEY

RECORD OF SURVEY

OF 2494 O.R. 259 MARIN CO. RECORDS
BEING A PORTION OF LOT 11, "ROSS VALLEY TRACT, MARIN COUNTY." BOOK 2 MAPS PG. 63

SCALE: 1"=20'
SHEET 1 of 1

J.E. BRUNNER LS. 3887 NOVATO, CA.

Can 431