53

SURVEYOR'S CERTIFICATE

This map correctly represents a survey made by me or under my direction in conformance with the requirements of the Land Surveyor's Act at the request of Kelleher Lumber Co. in October 1978.

Edwin B. Gardner, L.S. 3971

LICENSED LAND SURVEYOR EDWIN B. GARDNER No. 3971 STATE OF CALIFORNIA

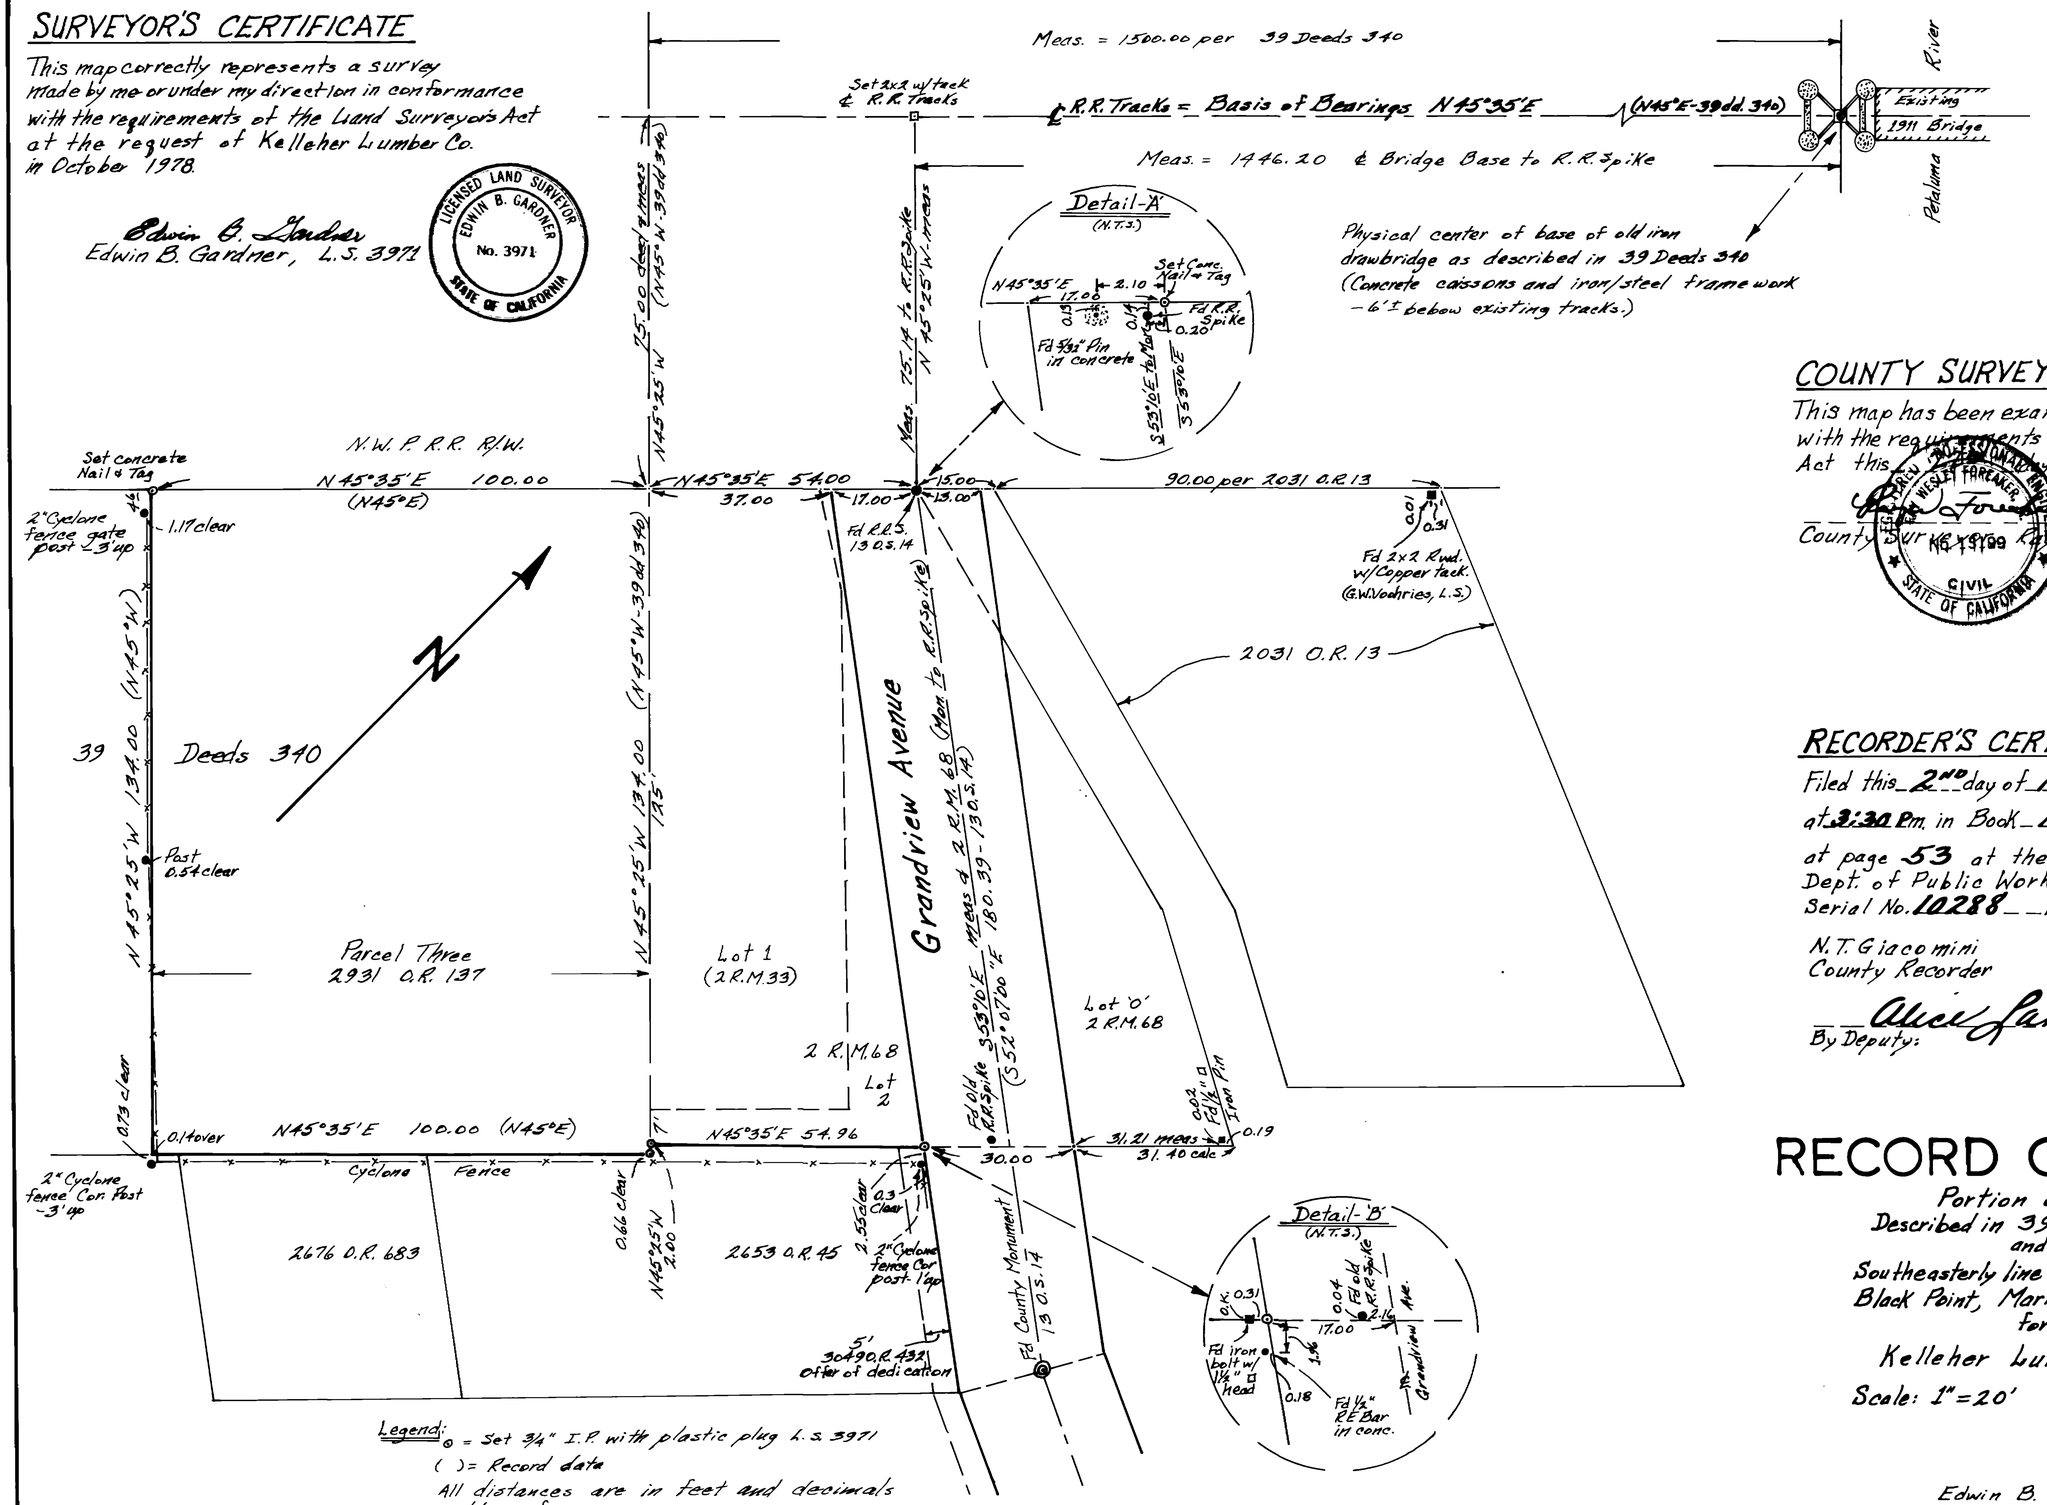

Legend:
⊙ = Set ¾" I.P. with plastic plug L.S. 3971
( ) = Record data
All distances are in feet and decimals thereof.

COUNTY SURVEYOR'S CERTIFICATE

This map has been examined for conformance with the requirements of the Land Surveyor's Act this 2nd day of February, 1979.

Richard Wesley Foreaker, Jr.
County Surveyor Richard W. Foreaker, Jr.

REGISTERED PROFESSIONAL ENGINEER RICHARD WESLEY FOREAKER No. 19199 CIVIL STATE OF CALIFORNIA

RECORDER'S CERTIFICATE

Filed this 2nd day of March, 1979.
at 3:30 Pm in Book 15 of SURVEYS
at page 53 at the request of the Dept. of Public Works.
Serial No. 10288 Fee 5.00

N.T. Giacomini
County Recorder

By Deputy: Alice Lake

RECORD OF SURVEY

Portion of Lands
Described in 39 of Deeds 340
and
Southeasterly line of Lot 2, 2 R.M. 68
Black Point, Marin County, California
for
Kelleher Lumber Company

Scale: 1"=20' January 19, 1979

Edwin B. Gardner, L.S.
2365 Dominic Drive
Novato, California

Sheet 1 of 1

BOOK 15 PAGE 53 SER.

Can 4347