81

RECORD OF SURVEY

THE WOODLANDS

LOTS 7A, 8A, 9A, 10A, 28A, 29A AND 30A

NOVATO · MARIN COUNTY · CALIFORNIA

SCALE: 1"=40' · JULY, 1979

HOFFMAN & ALBRITTON

ENGINEERS & PLANNERS
SAN RAFAEL · CALIFORNIA

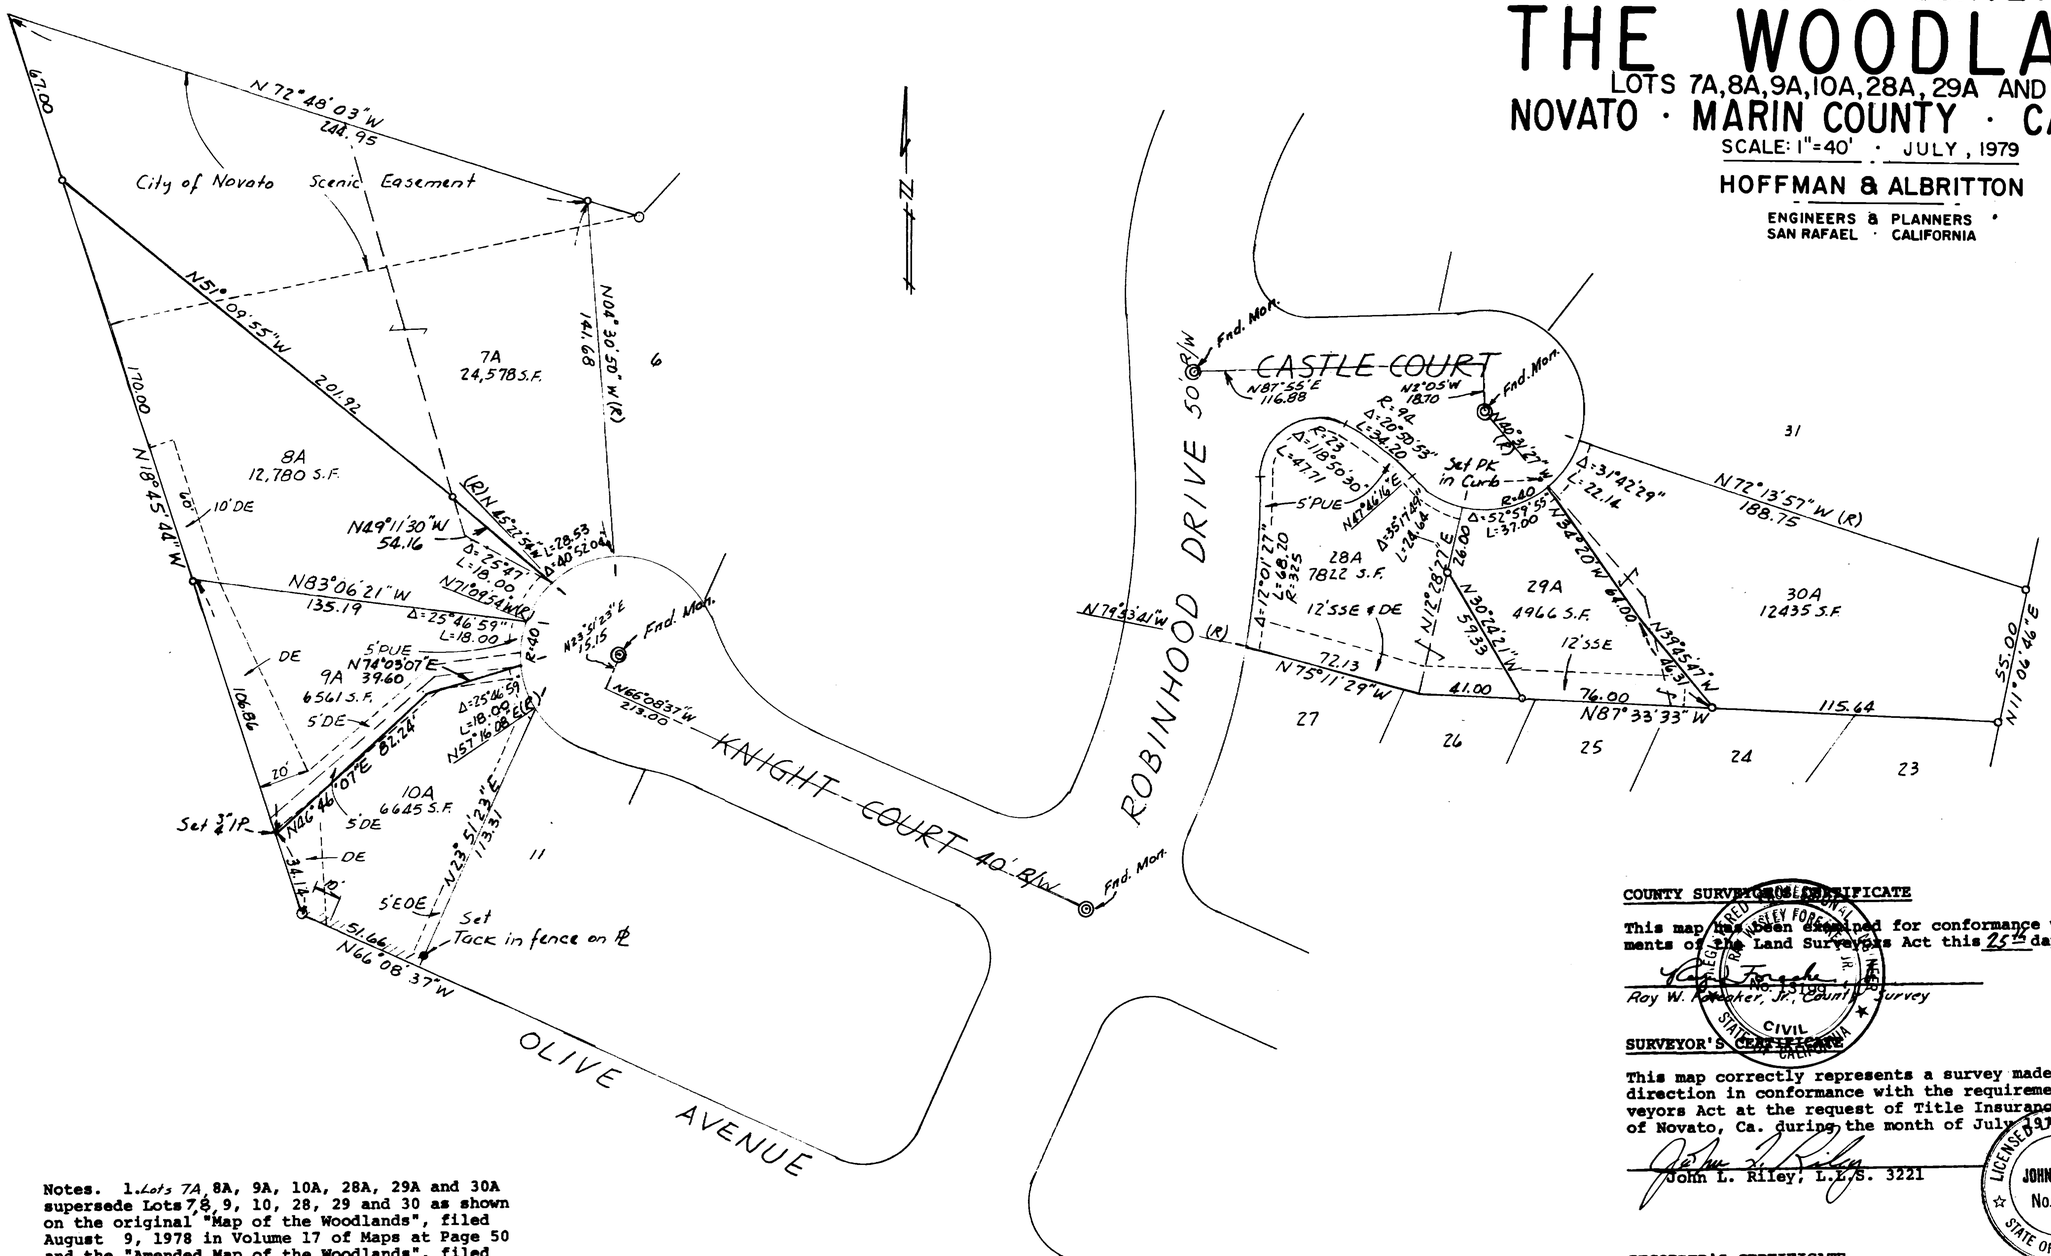

Notes. 1. Lots 7A, 8A, 9A, 10A, 28A, 29A and 30A supersede Lots 7, 8, 9, 10, 28, 29 and 30 as shown on the original "Map of the Woodlands", filed August 9, 1978 in Volume 17 of Maps at Page 50 and the "Amended Map of the Woodlands", filed October 26, 1978 in Volume 17 of Maps at Page 65, Marin County Records.

2. The P.U.E. (Public Utility Easements) D.E. (Drainage Easements) and S.S.E. (Sanitary Sewer Easements) as shown on this map were dedicated on the original and amended map of the Woodlands, and remain in effect.

3. The Covenants and Deed restrictions of the original and amended "Map of the Woodlands" remain in effect.

Legend

– – – Lot lines as shown on the original and amended "Map of the Woodlands".

o Set 3/4" iron pipe and tag LS 3221.

– Property line projection scribe on curb.

Basis Of Bearing
The Monuments Shown On Knight Court And Castle Court.

COUNTY SURVEYOR'S CERTIFICATE

This map has been examined for conformance with the requirements of the Land Surveyors Act this 25th day of July, 1979.

Roy W. Wacker, Jr., County Surveyor

REGISTERED PROFESSIONAL ENGINEER ROY WESLEY FORSHEE JR. No. 31199 CIVIL STATE OF CALIFORNIA

SURVEYOR'S CERTIFICATE

This map correctly represents a survey made by me or under my direction in conformance with the requirements of the Land Surveyors Act at the request of Title Insurance and Trust Company of Novato, Ca. during the month of July, 1979.

John L. Riley, L.L.S. 3221

LICENSED LAND SURVEYOR JOHN L. RILEY No. 3221 STATE OF CALIFORNIA

RECORDER'S CERTIFICATE

Filed for record this 30th day of July, 1979, at 2:50 P.M. in Book 15 of Surveys at Page 81 at the request of Dept of Public Works Serial No. 32506 Fee 5.00

Noel T. Giacomini
County Recorder

Alice Lake
Deputy County Recorder

Can 4457