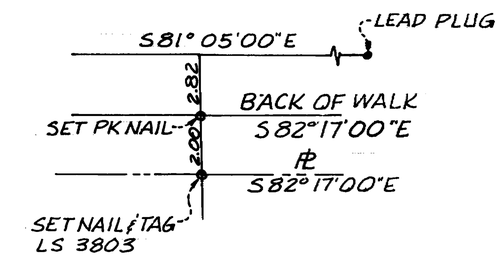

DETAIL

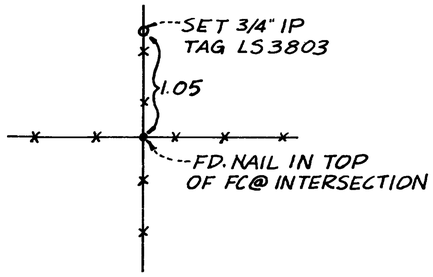

DETAIL A/1

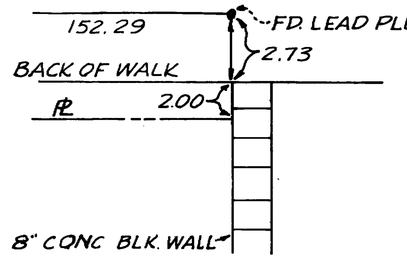

DETAIL

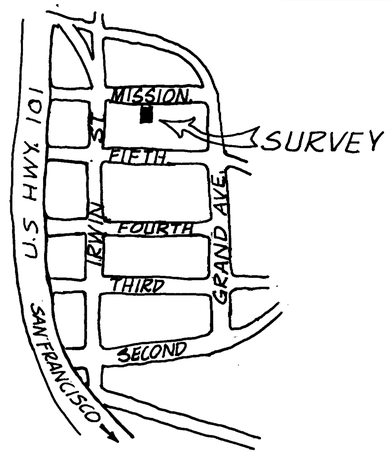

LOCATION MAP
NO SCALE

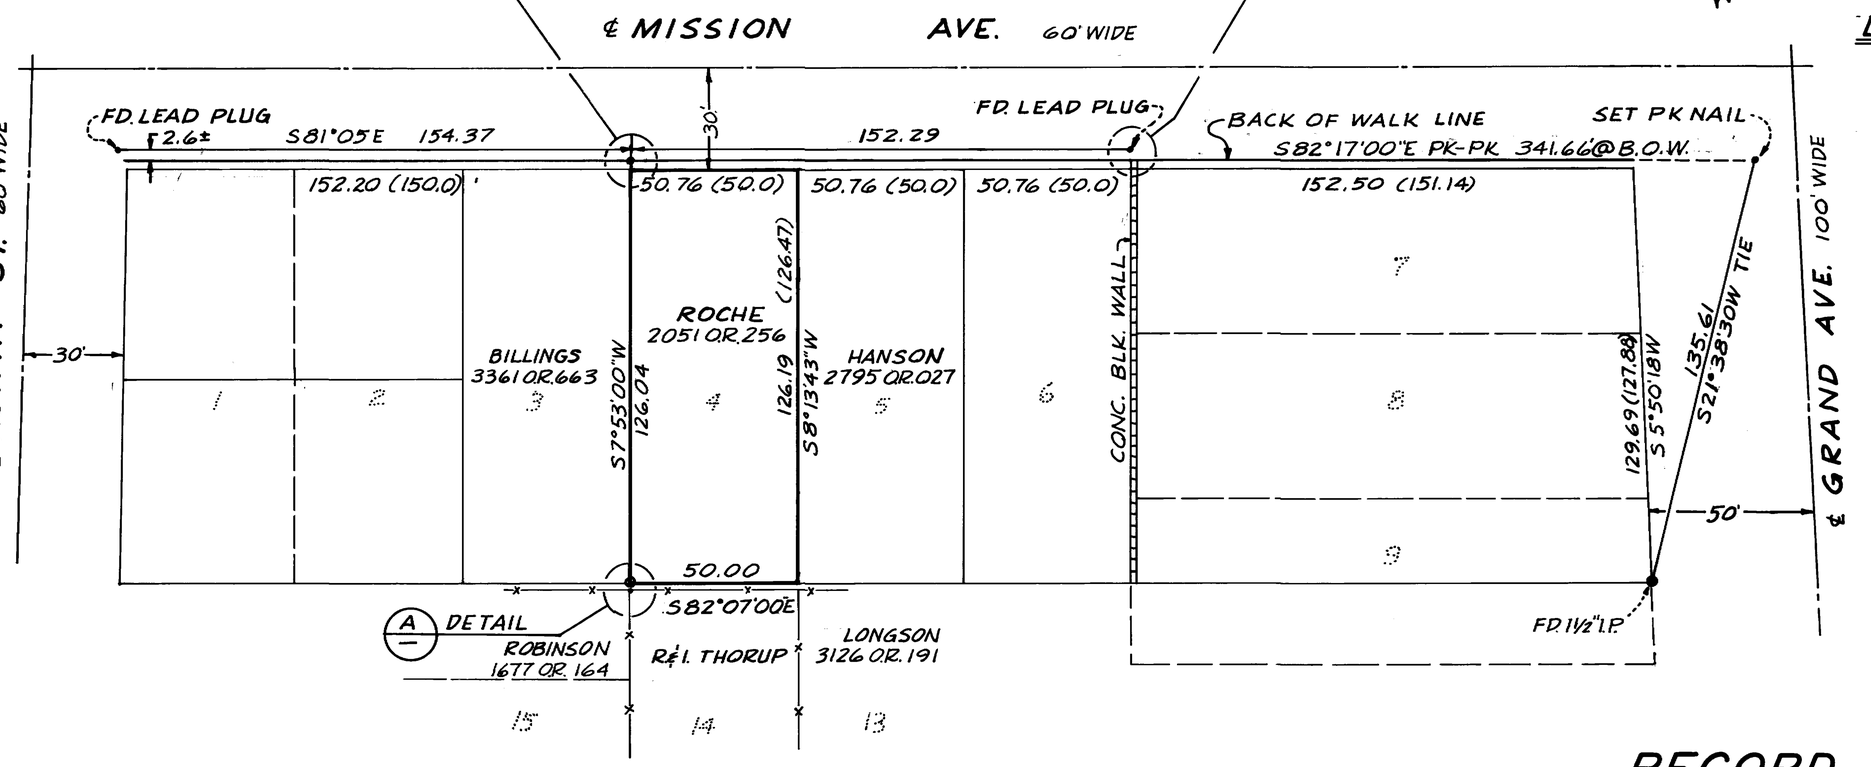

BASIS OF BEARING

BEARINGS SHOWN ON THIS MAP ARE TAKEN AS S82°17'00"E BETWEEN SET PK NAILS WHICH ARE ON EXISTING BACK OF WALK LINE AND 28.00' OFFSET FROM ℄ OF MISSION AVE.

NOTES:

THE CENTERLINES OF MISSION AVE., IRWIN ST. AND GRAND AVE. WERE DETERMINED BY CURB LINES.

LEGEND

( ) MAP DISTANCE

SURVEYOR'S CERTIFICATE

THIS MAP CORRECTLY REPRESENTS A SURVEY MADE BY ME OR UNDER MY DIRECTION IN CONFORMANCE WITH THE REQUIREMENTS OF THE LAND SURVEYOR'S ACT AT THE REQUEST OF DAVID COSTAMAGNA IN SEPTEMBER, 1979.

Dale G. Waag
DALE G WAAG
LS 3803

COUNTY SURVEYOR'S CERTIFICATE

THIS MAP HAS BEEN EXAMINED FOR CONFORMANCE WITH THE REQUIREMENTS OF THE LAND SURVEYOR'S ACT THIS 9th DAY OF November

Ray W. Foreaker Jr.
COUNTY SURVEYOR RAY W. FOREAKER JR.

BY
DEPUTY

RECORDER'S CERTIFICATE

FILED THIS 12th DAY OF Dec, 1979, AT 3:00 IN BOOK 16 OF SURVEYS AT PAGE 18 AT THE REQUEST OF Dept of Public Works

W. Bruce Shafer
COUNTY RECORDER

BY Alice Lake
DEPUTY

RECORD OF SURVEY

LANDS OF ROCHE, 2051 O.R. 257, LOT 4, BLOCK 54 OF COLEMAN'S ADDITION TO THE TOWN OF SAN RAFAEL, 1 R.M. 39
MARIN CO. CALIFORNIA

FROST MEGLIO AND ASSOCIATES
27 PAUL DRIVE SAN RAFAEL, CALIFORNIA

SCALE 1"=30' SEPT., 1979

Can 1572