SURVEYOR'S CERTIFICATE

THIS MAP CORRECTLY REPRESENTS A SURVEY MADE BY ME OR UNDER MY DIRECTION IN CONFORMANCE WITH THE REQUIREMENTS OF THE LAND SURVEYORS ACT AT THE REQUEST OF PAT GLASNER IN NOVEMBER, 1979.

ROBERT F. ANTHONY
R.C.E. NO. 28914

REGISTERED PROFESSIONAL ENGINEER ROBERT F ANTHONY NO 28914 STATE OF CALIFORNIA

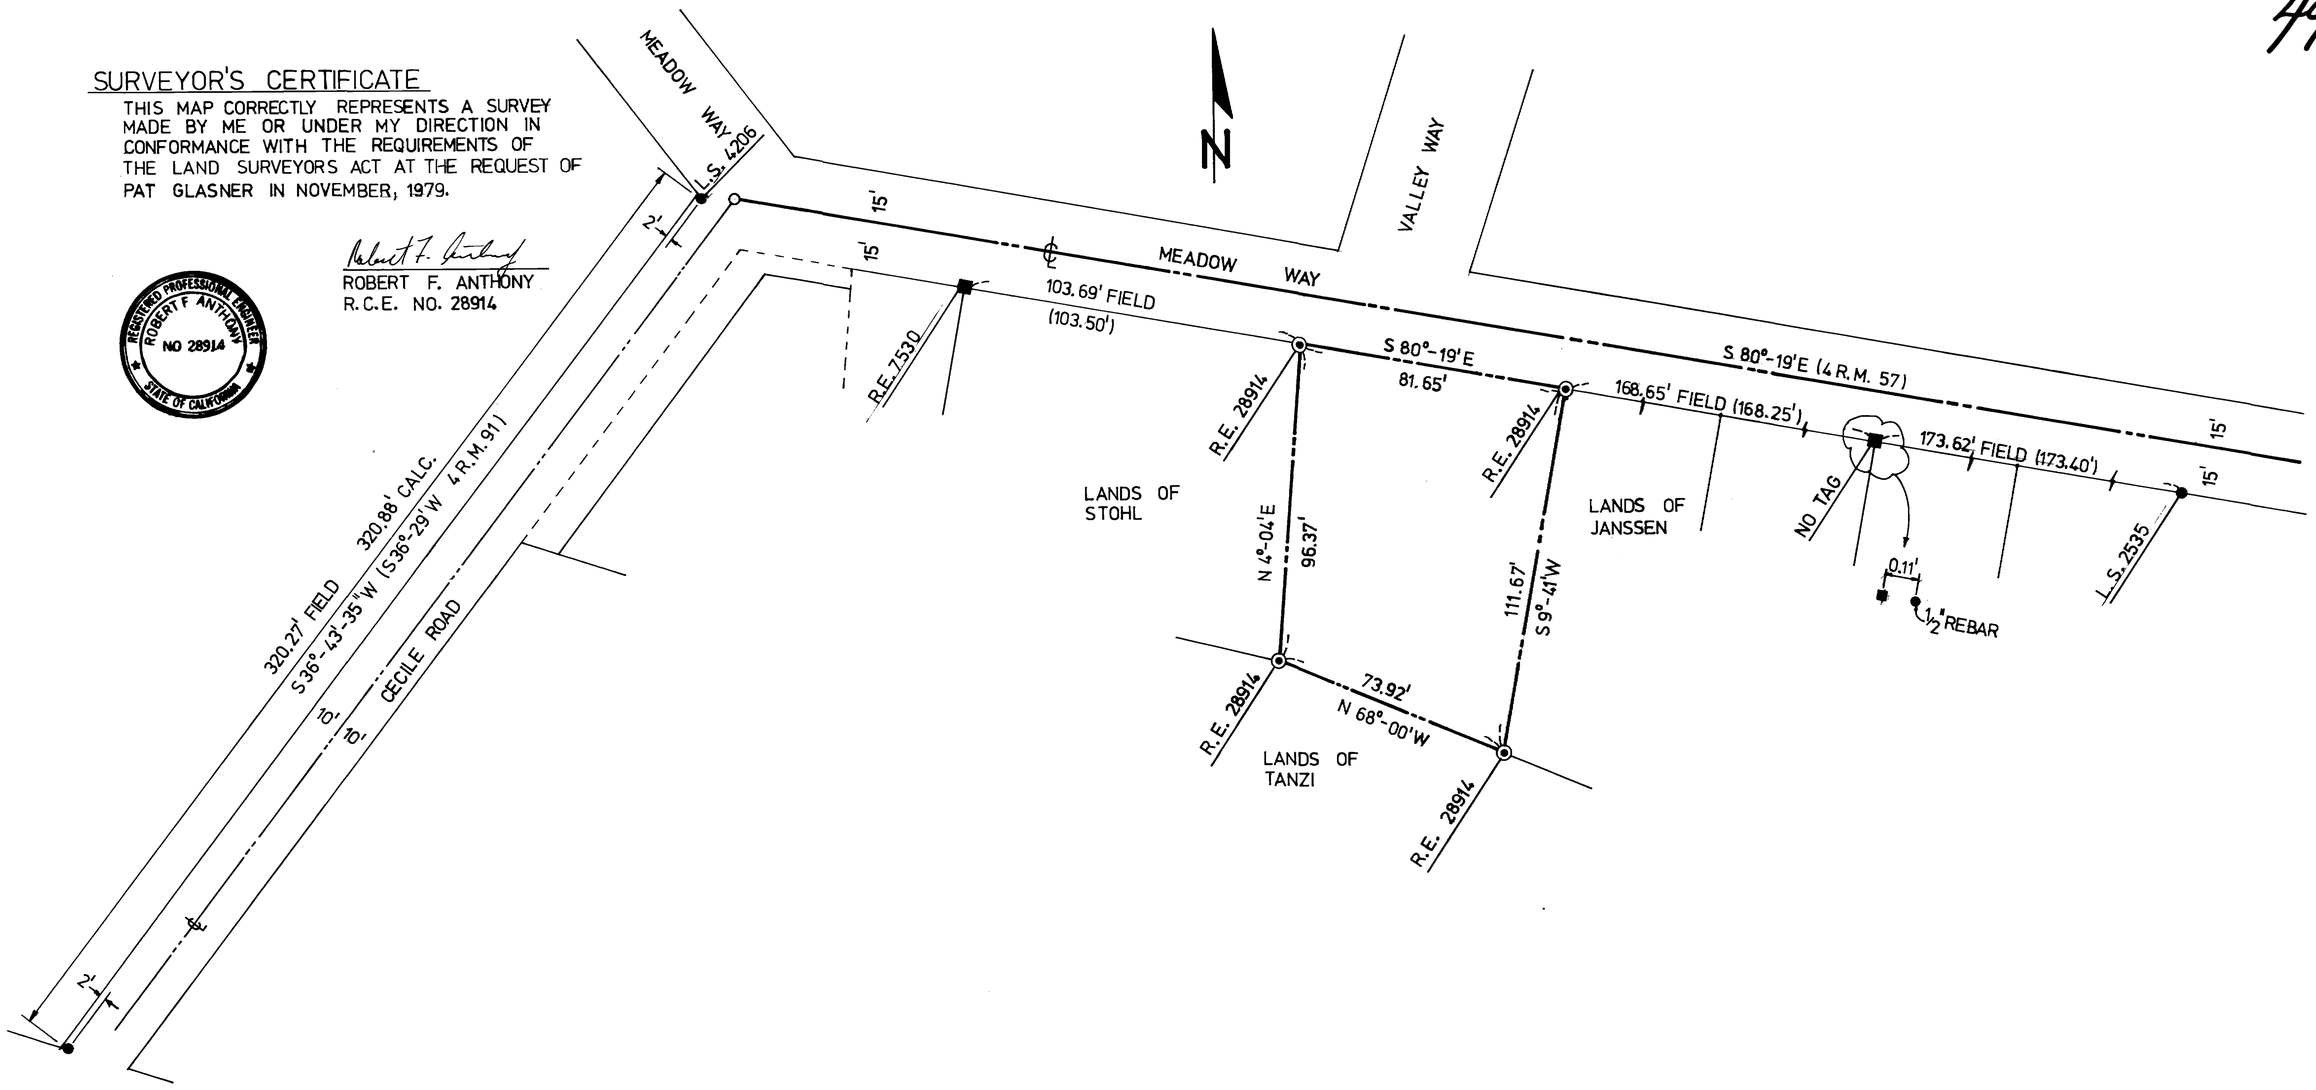

LEGEND

IRON PIPE FOUND ----------●
3/4" IRON PIPE SET WITH TAG ----⊙
2"x 2" HUB FOUND ----------■
NAIL SET ----------○

BASIS OF BEARINGS

MEADOW WAY AS DEFINED BY 2"x 2" HUB FOUND (R.E. 7530) AND 1/2" IRON PIPE FOUND (L.S. 2535).

COUNTY RECORDER'S CERTIFICATE

FILED THIS 26TH DAY OF MAR, 1980, IN BOOK 16 OF RECORDS OF SURVEY AT PAGE 49, SERIAL NO 12737, FEE 500, AT THE REQUEST OF THE DEPT. OF PUBLIC WORKS.

W. BRUCE SCHAFER
COUNTY RECORDER

BY: Alice Lake
DEPUTY COUNTY RECORDER

COUNTY SURVEYOR'S CERTIFICATE

THIS MAP HAS BEEN EXAMINED FOR CONFORMANCE WITH THE REQUIREMENTS OF THE LAND SURVEYOR'S ACT THIS 18TH DAY OF March, 1980.

REGISTERED PROFESSIONAL ENGINEER No. 13199 STATE OF CALIFORNIA

RAY W. FORBAKER, JR.
COUNTY SURVEYOR

RECORD OF SURVEY

3638 O.R. 350

PTN. OF LOT 23, MAP No.1 OF SAN GERONIMO (R.M. 4-57)
MARIN COUNTY, CALIF.

ROBERT F. ANTHONY CIVIL ENGINEER
LARKSPUR, CALIFORNIA

SCALE: 1" = 30' FEBRUARY, 1980

SHEET 1 OF 1

Case 4661