54

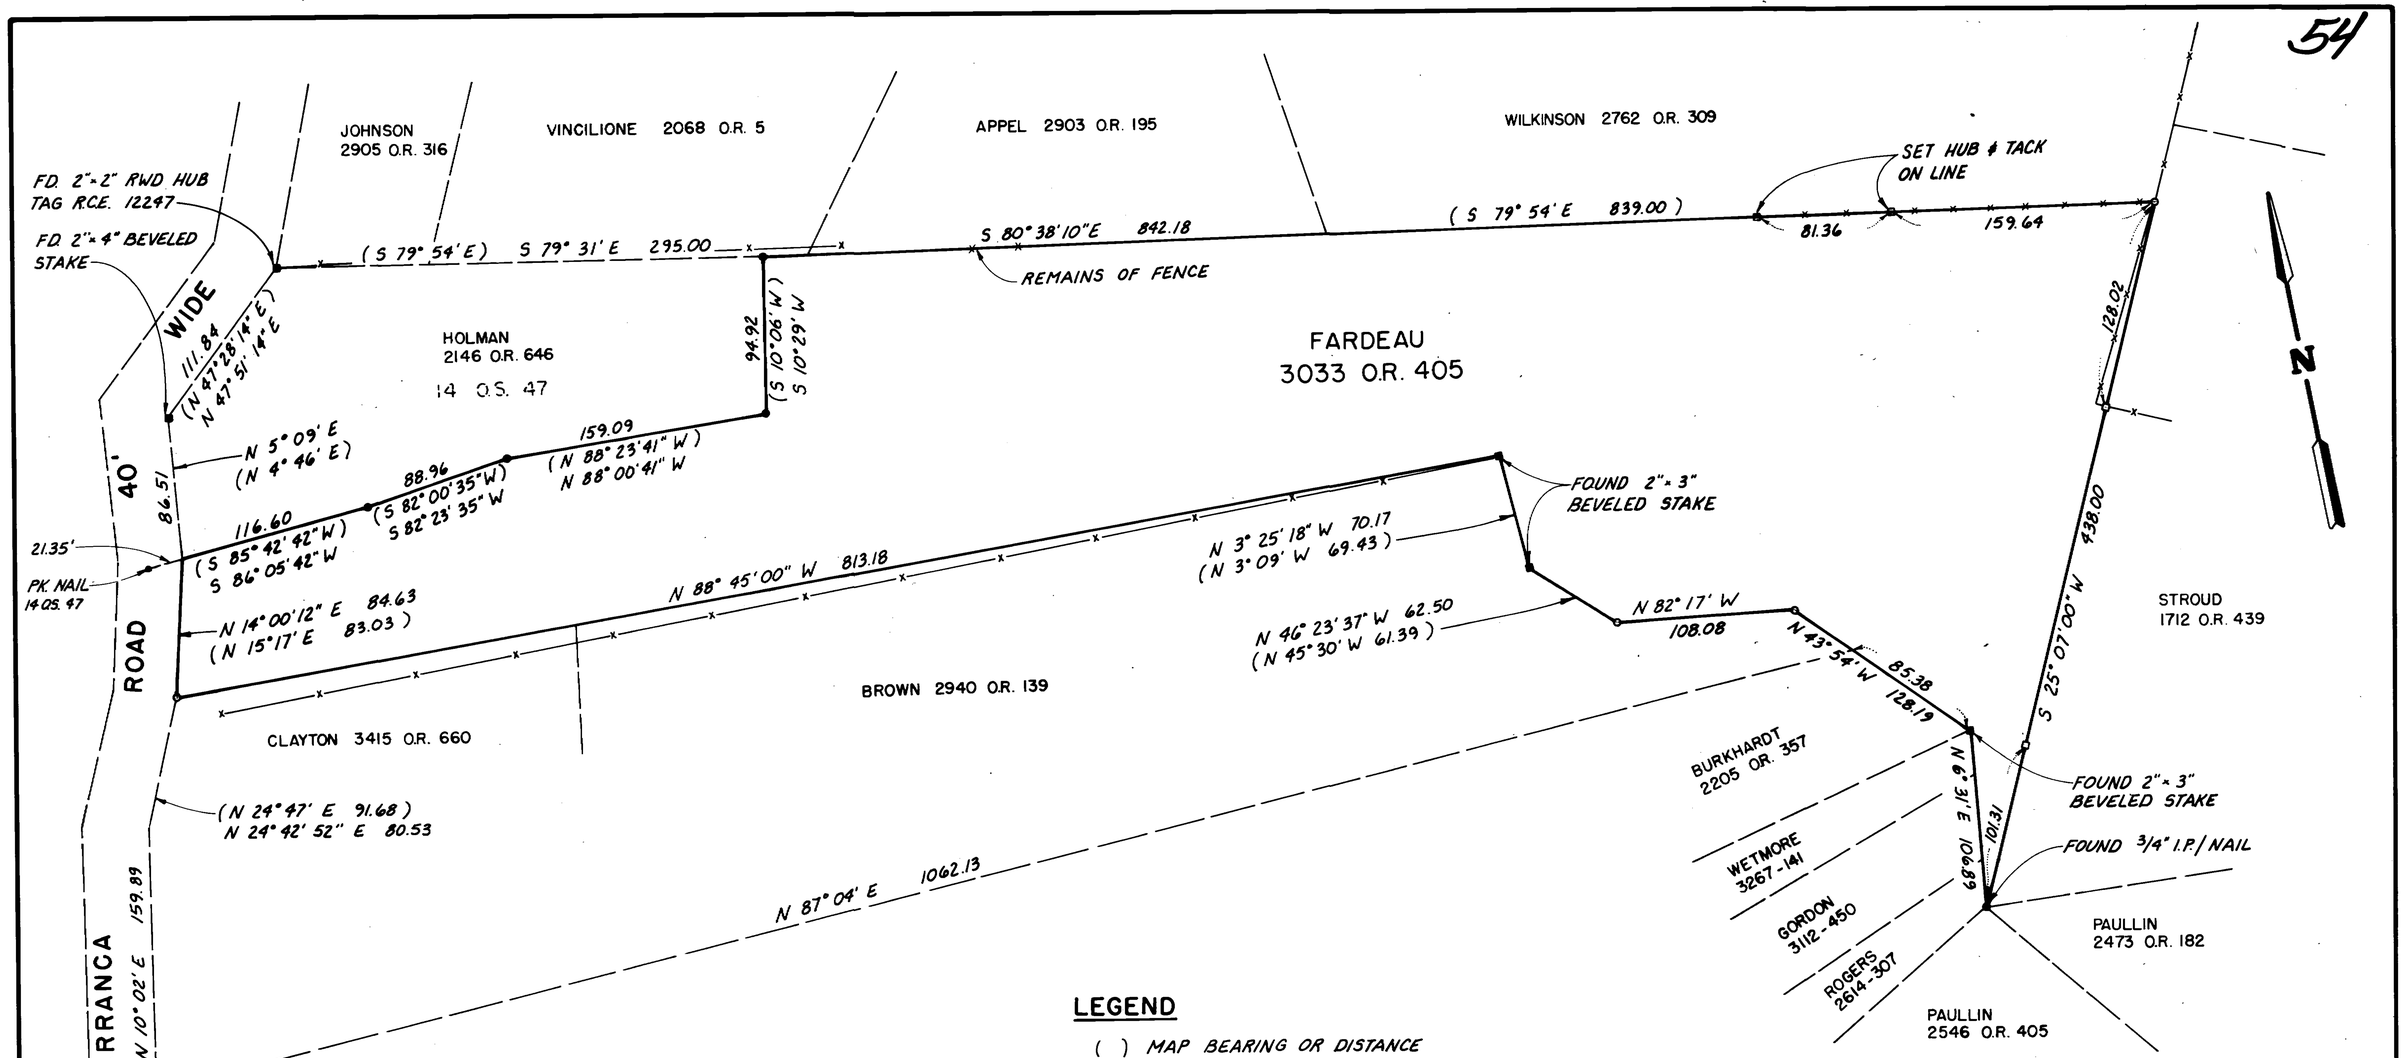

LEGEND

- ( ) MAP BEARING OR DISTANCE
- • FOUND ½" REBAR WITH PLASTIC CAP LS3803 OR AS SHOWN
- ■ FOUND POINTS AS SHOWN
- ○ SET ¾" I.P./TAG LS 3803
- □ SET HUB & TACK
- —x— EXISTING FENCES

BASIS OF BEARING

FOUND POINTS PER 14 O.S. 47, ROTATED 0° 23' CLOCKWISE

LICENSED LAND SURVEYOR
DALE GLENN
WAAG
NO. 3803
STATE OF CALIFORNIA

SURVEYOR'S CERTIFICATE

THIS MAP CORRECTLY REPRESENTS A SURVEY MADE BY ME OR UNDER MY DIRECTION IN CONFORMANCE WITH THE REQUIREMENTS OF THE LAND SURVEYOR'S ACT AT THE REQUEST OF ALAIN FARDEAU IN JANUARY 1980.

Dale G. Waag

DALE G. WAAG L.L.S. No. 3803

COUNTY SURVEYOR'S CERTIFICATE

THIS MAP HAS BEEN EXAMINED FOR CONFORMANCE WITH THE REQUIREMENTS OF THE LAND SURVEYOR'S ACT THIS 21st DAY OF April

Ray W. Foreaker

RAY W. FOREAKER JR., COUNTY SURVEYOR

BY DEPUTY

R.L.S. No. 13199 RAY WESLEY FOREAKER JR. CIVIL ENGINEER STATE OF CALIFORNIA

RECORDER'S CERTIFICATE

FILED THIS 6th DAY OF May 1980
AT 1:40 Pm IN BOOK 16 OF SURVEYS
AT PAGE 54 AT THE REQUEST OF Dept of Public Works

W. Bruce Shafer

W. BRUCE SHAFER, COUNTY RECORDER

Alice Lake

BY DEPUTY

RECORD OF SURVEY

LANDS OF FARDEAU 3033 O.R. 405 BEING A PORTION OF LOT 19 LAGUNITAS TRACT SUB 9 R.M. BK. 4 PG. 81
MARIN COUNTY CALIFORNIA

FROST · MEGLIO and ASSOCIATES
27 PAUL DRIVE, SAN RAFAEL CALIFORNIA

SCALE: 1" = 60'

SHEET 1 OF 1

"1234 FB 13

Can 4687