56

RECORDER'S CERTIFICATE

Filed this 6th day of May 1980 at 2:40 P.M.
in Book 16 of Surveys at page 56
at the request of Dept of P.W. Serial No. 18753 fee 5.00
Recorder W. Brune Shafer
Deputy Recorder Alice Lake

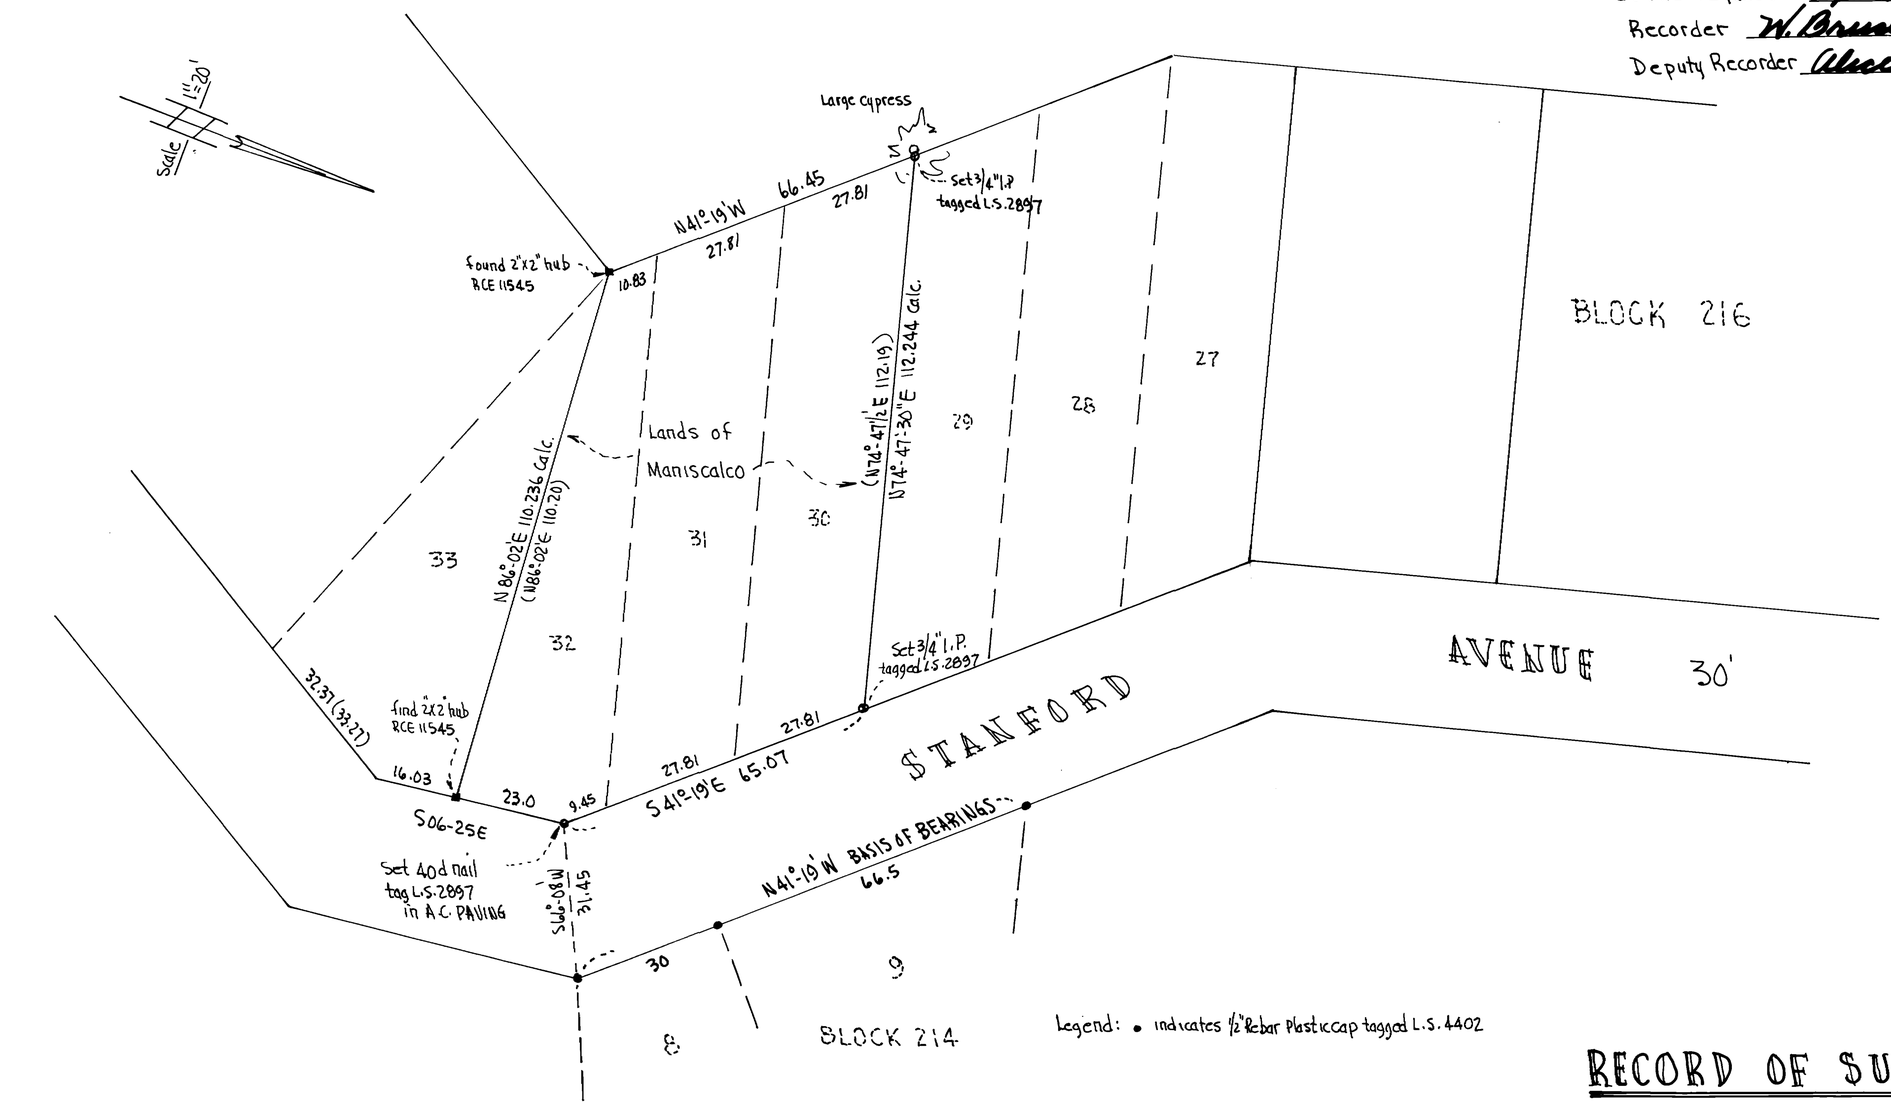

Legend: • indicates ½"Rebar Plasticcap tagged L.S. 4402

SURVEYOR'S CERTIFICATE

This map correctly represents a survey made by me or under my direction, in conformance with the requirements of the Land Surveyors Act at the request of Dr. Anthony Maniscalco in March 1980.

Signed _____
John A. Estes L.S. 2897

SURVEY No S-287-M-1-80

COUNTY SURVEYOR'S CERTIFICATE

This map has been examined for conformance with the requirements of the Land Surveyors Act this 25 day of April 1980

Signed: _____
Ray W. Potcatcher Jr. County Surveyor

RECORD OF SURVEY

LANDS OF MANISCALCO PTN. 3019-O.R.-72
LOTS 30-31-32 BLOCK 216 MAP OF MARIN TERRACE (SUB. No. 2 MARIN HEIGHTS) 4-R.M.:44
MARIN COUNTY ~ CALIFORNIA
MARCH 1980 SCALE 1"=20'
A.P. 51-112-12,13,14 SHEET 1OF1

Can 4689