57

RECORDER'S CERTIFICATE

Filed this 6th day of MAY 1980 at 3:10 P.M
in Book 16 of Surveys at page 57
at the request of Dept of P.W. Serial No. 18760 fee 5.00
Recorder W. Bruce Shafer
Deputy Recorder Alice Lake

Legend: ⊙ indicates 3/4" I.P tagged L.S. 2897 Set
(24.15) indicates Record map distance
(S51°24'W) " " " Bearing

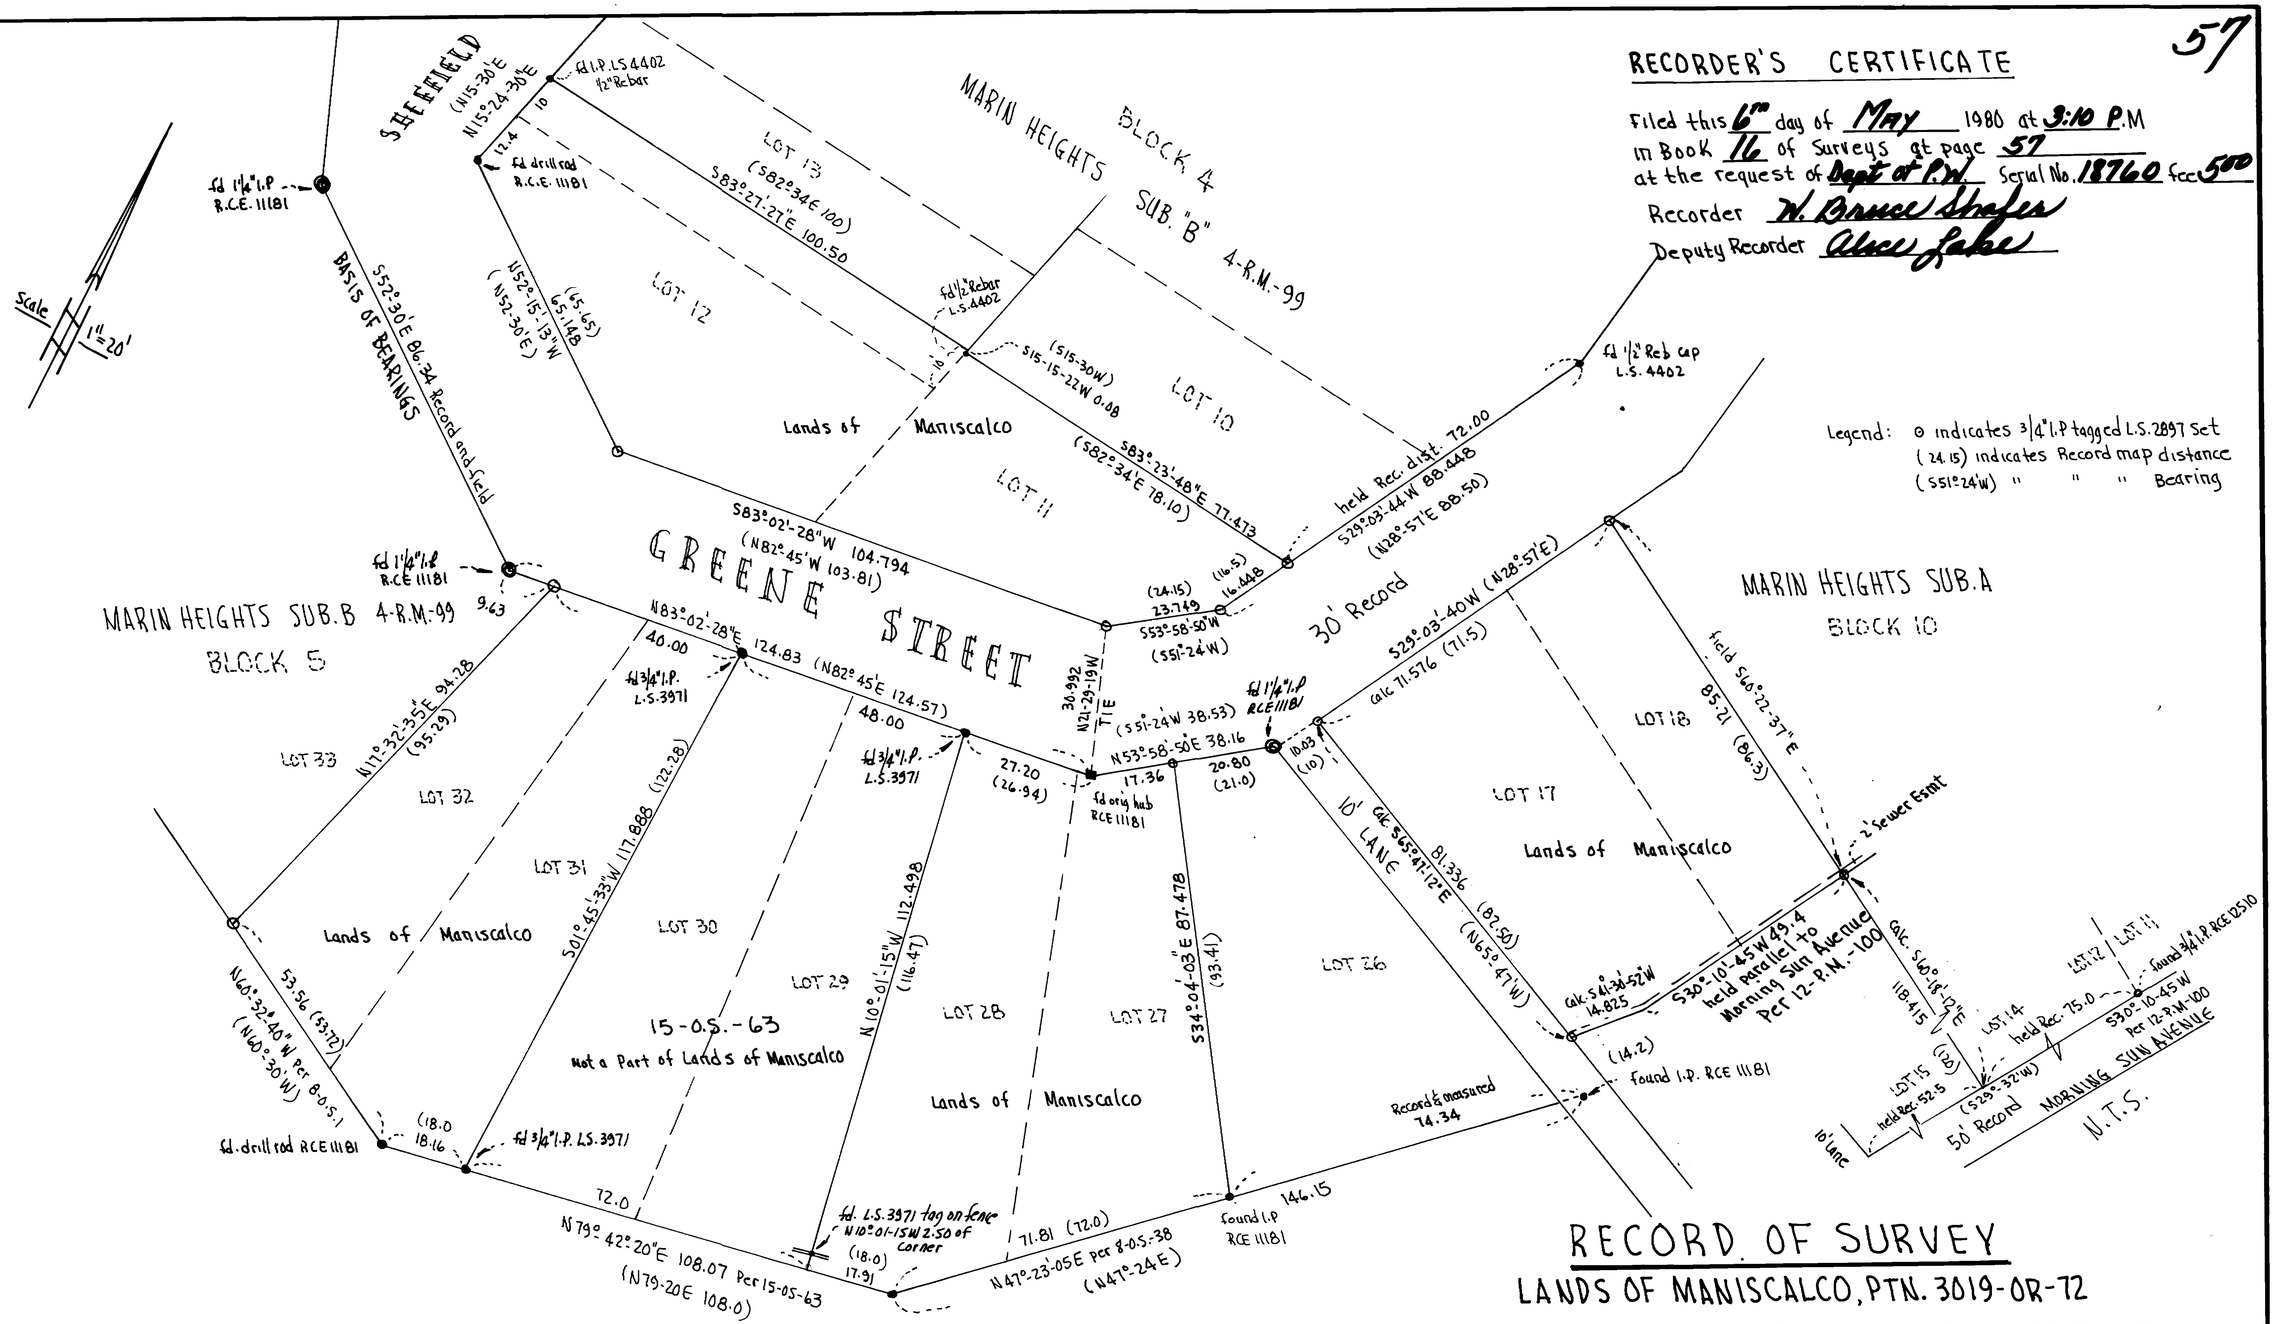

SURVEYOR'S CERTIFICATE

This map correctly represents a Survey made by me, or under my direction, in Conformance with the requirements of the Land Surveyors Act. at the request of Dr. Anthony Maniscalco in March 1980.

Signed: John W. Estes L.S. 2897

SURVEY No S-287-M-80

COUNTY SURVEYOR'S CERTIFICATE

This map has been examined for conformance with the requirements of the Land Surveyors Act this 25 day of APRIL 1980

Signed: Ray W. Forcaker Jr. County Surveyor

RECORD OF SURVEY

LANDS OF MANISCALCO, PTN. 3019-OR-72

LOTS 11-12- PTN. 13 BLOCK 4, LOTS 27-28, 31-32 BLOCK 5
MAP OF MARIN HEIGHTS SUB. "B" (4-R.M.-99) AND LOTS 17-18
BLOCK 10 MARIN HEIGHTS SUB. "A" (4-R.M.-11), MARIN Co., CA.

MARCH 1980 SCALE 1" = 20'

ROEMER AND ESTES L.S. INC. 21 LOCUST AVE., MILL VALLEY, CA.

A.P. 50-132-13,14; 50 181-03,05; 51-271-14 SHEET 1 OF 1

Can 4690