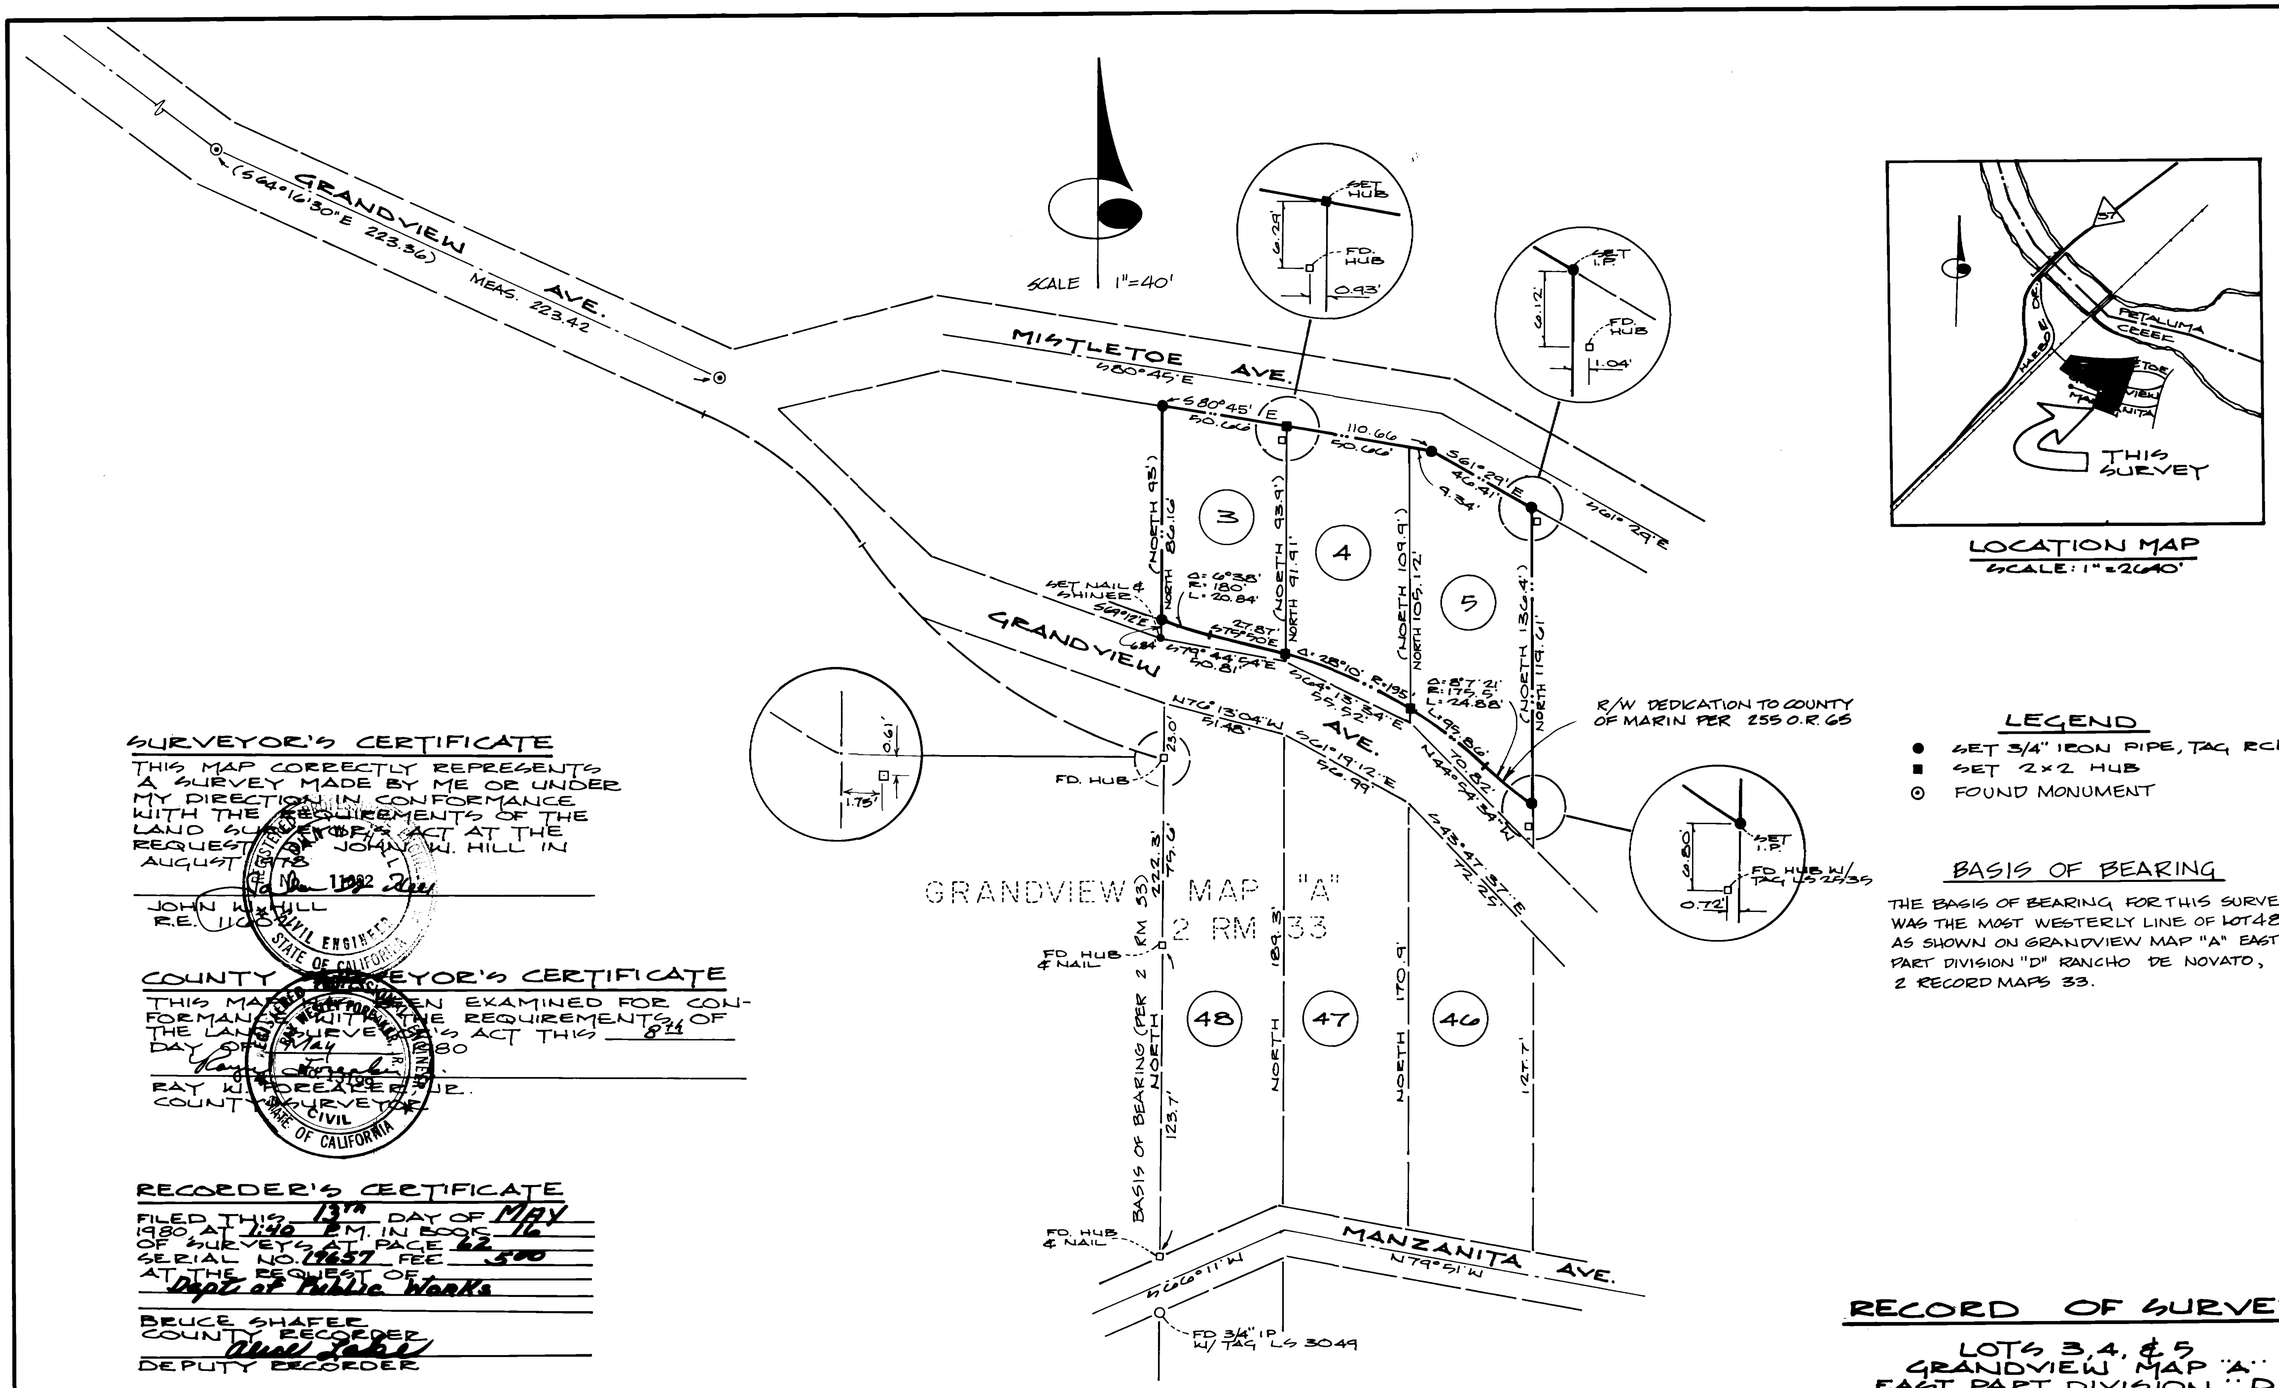

LOCATION MAP
SCALE: 1" = 2640'

LEGEND

- ● SET 3/4" IRON PIPE, TAG RCE 11602
- ■ SET 2×2 HUB
- ⊙ FOUND MONUMENT

BASIS OF BEARING

THE BASIS OF BEARING FOR THIS SURVEY WAS THE MOST WESTERLY LINE OF LOT 48 AS SHOWN ON GRANDVIEW MAP "A" EAST PART DIVISION "D" RANCHO DE NOVATO, 2 RECORD MAPS 33.

SURVEYOR'S CERTIFICATE

THIS MAP CORRECTLY REPRESENTS A SURVEY MADE BY ME OR UNDER MY DIRECTION IN CONFORMANCE WITH THE REQUIREMENTS OF THE LAND SURVEYOR'S ACT AT THE REQUEST OF JOHN W. HILL IN AUGUST 1978.

JOHN W. HILL
R.E. 11602

COUNTY SURVEYOR'S CERTIFICATE

THIS MAP HAS BEEN EXAMINED FOR CONFORMANCE WITH THE REQUIREMENTS OF THE LAND SURVEYOR'S ACT THIS 8th DAY OF May 1980

RAY KOREMATSU JR.
COUNTY SURVEYOR

RECORDER'S CERTIFICATE

FILED THIS 13th DAY OF May 1980 AT 1:40 P.M. IN BOOK 16 OF SURVEYS AT PAGE 62 SERIAL NO. 19657 FEE $5.00 AT THE REQUEST OF Dept of Public Works

BRUCE SHAFER
COUNTY RECORDER
Alice Lake
DEPUTY RECORDER

RECORD OF SURVEY

LOTS 3, 4, & 5
GRANDVIEW MAP "A"
EAST PART DIVISION "D"
RANCHO DE NOVATO
2 RM 33

MARIN COUNTY CALIF.
SEPTEMBER 1979 SCALE 1"=40'

JOHN W. HILL & ASSOCIATES, INC.
CONSULTING CIVIL ENGINEERS & LAND SURVEYORS
NOVATO, CALIFORNIA

SHEET 1 OF 1
194-0060

Can 4698