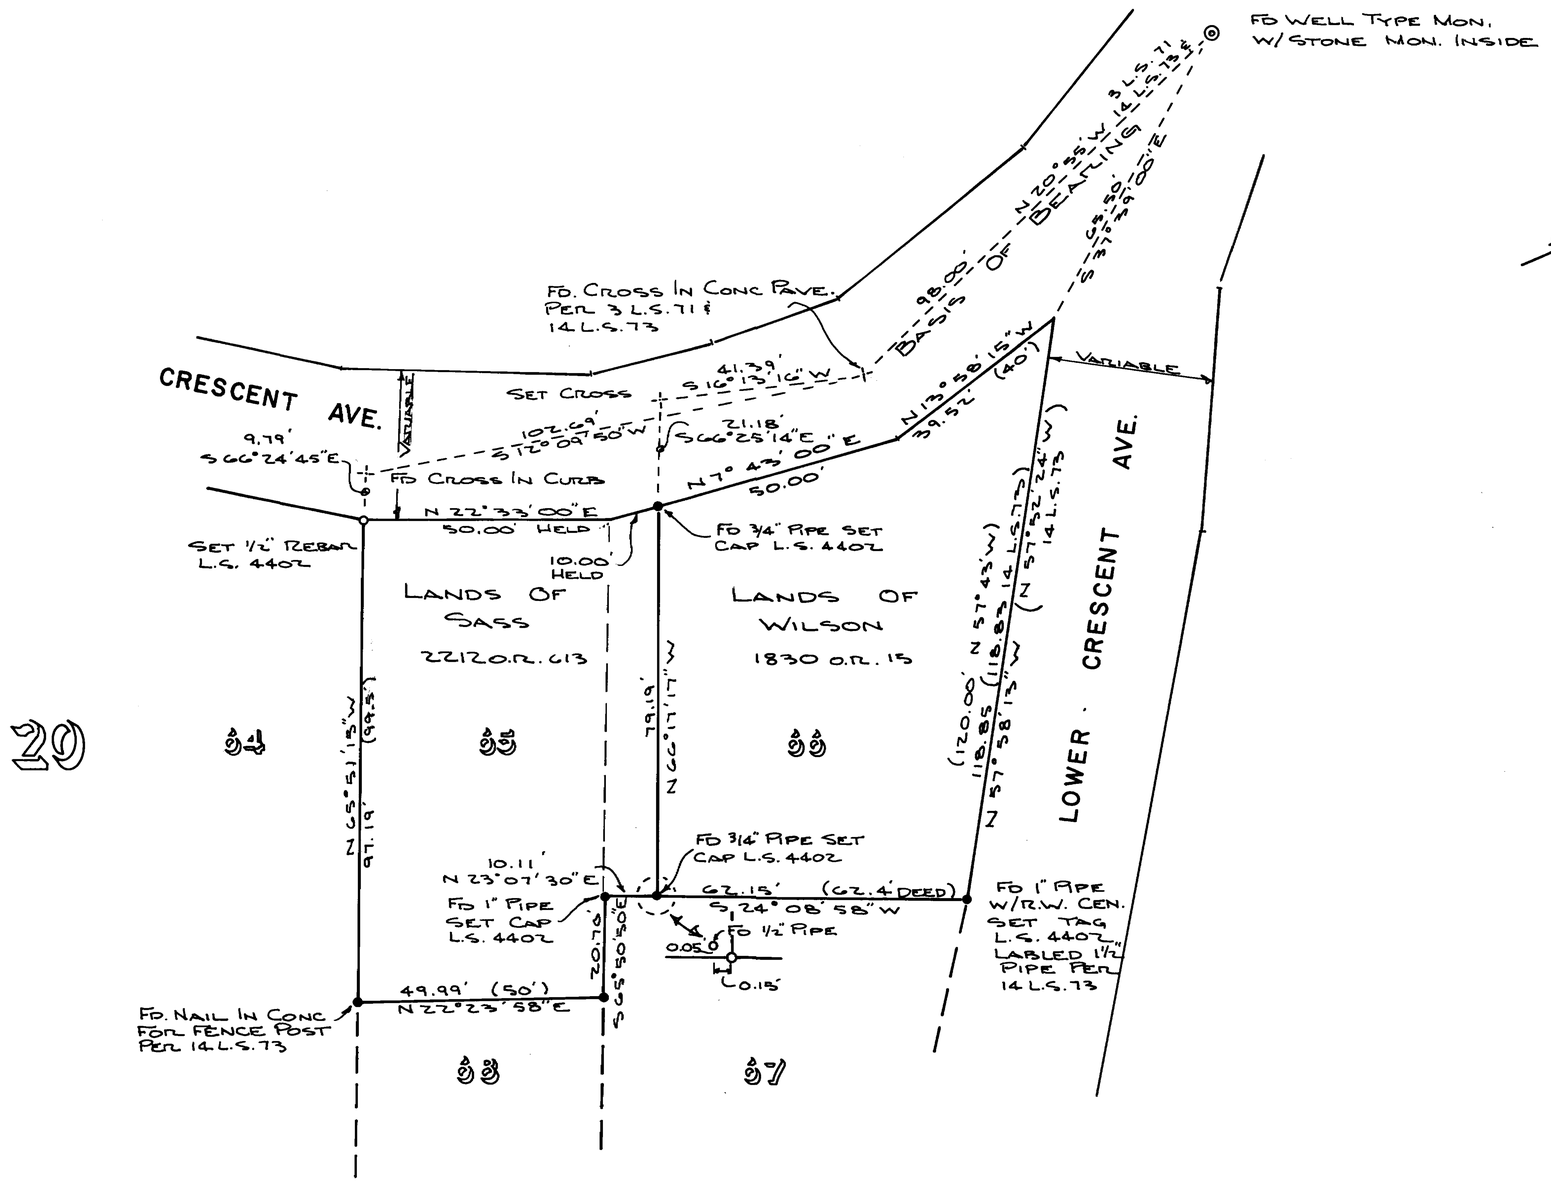

NOTES
(40') RECORD DATA PER 3 R.M.86
OR UNLESS OTHERWISE NOTED

RECORD OF SURVEY
LANDS OF SASS
2212 O.R. 613
LOT 65 AND PORTION OF LOT 66
BLOCK 20 3R.M.86
SAUSALITO
MARIN COUNTY, CALIF.

ANRIG - DOYLE
LICENSED LAND SURVEYORS
165 HELENS LANE, MILL VALLEY, CA.
SHEET 1 OF 1

SCALE 1"=20' MAY, 1980 JOB NO. 80-529

SURVEYOR'S CERTIFICATE
THIS MAP CORRECTLY REPRESENTS A SURVEY MADE BY ME OR UNDER MY DIRECTION IN CONFORMANCE WITH THE REQUIREMENTS OF THE LAND SURVEYOR'S ACT AT THE REQUEST OF ROBERT SASS IN APRIL 1980

William S. Anrig
WILLIAM S. ANRIG
L.S. 4402

LICENSED LAND SURVEYOR WILLIAM S. ANRIG No. 4402 STATE OF CALIFORNIA

COUNTY SURVEYOR'S CERTIFICATE
THIS MAP HAS BEEN EXAMINED FOR CONFORMANCE WITH THE REQUIREMENTS OF THE LAND SURVEYOR'S ACT THIS 30th DAY OF July 1980

Roger Troeger
COUNTY SURVEYOR
RAY W. POREAKER JR.

REGISTERED PROFESSIONAL ENGINEER CIVIL STATE OF CALIFORNIA

RECORDER'S CERTIFICATE
FILED THIS 9th DAY OF July 1980, AT 3:00 P.M. IN BOOK 16 OF SURVEYS AT PAGE 67 AT THE REQUEST OF THE DEPARTMENT OF PUBLIC WORKS SERIAL NO. 27319 FEE 5.00

W. BRUCE SHAFER
COUNTY RECORDER
Alice Labe
BY DEPUTY

A.P. 65-223-10 #11

Can 4729