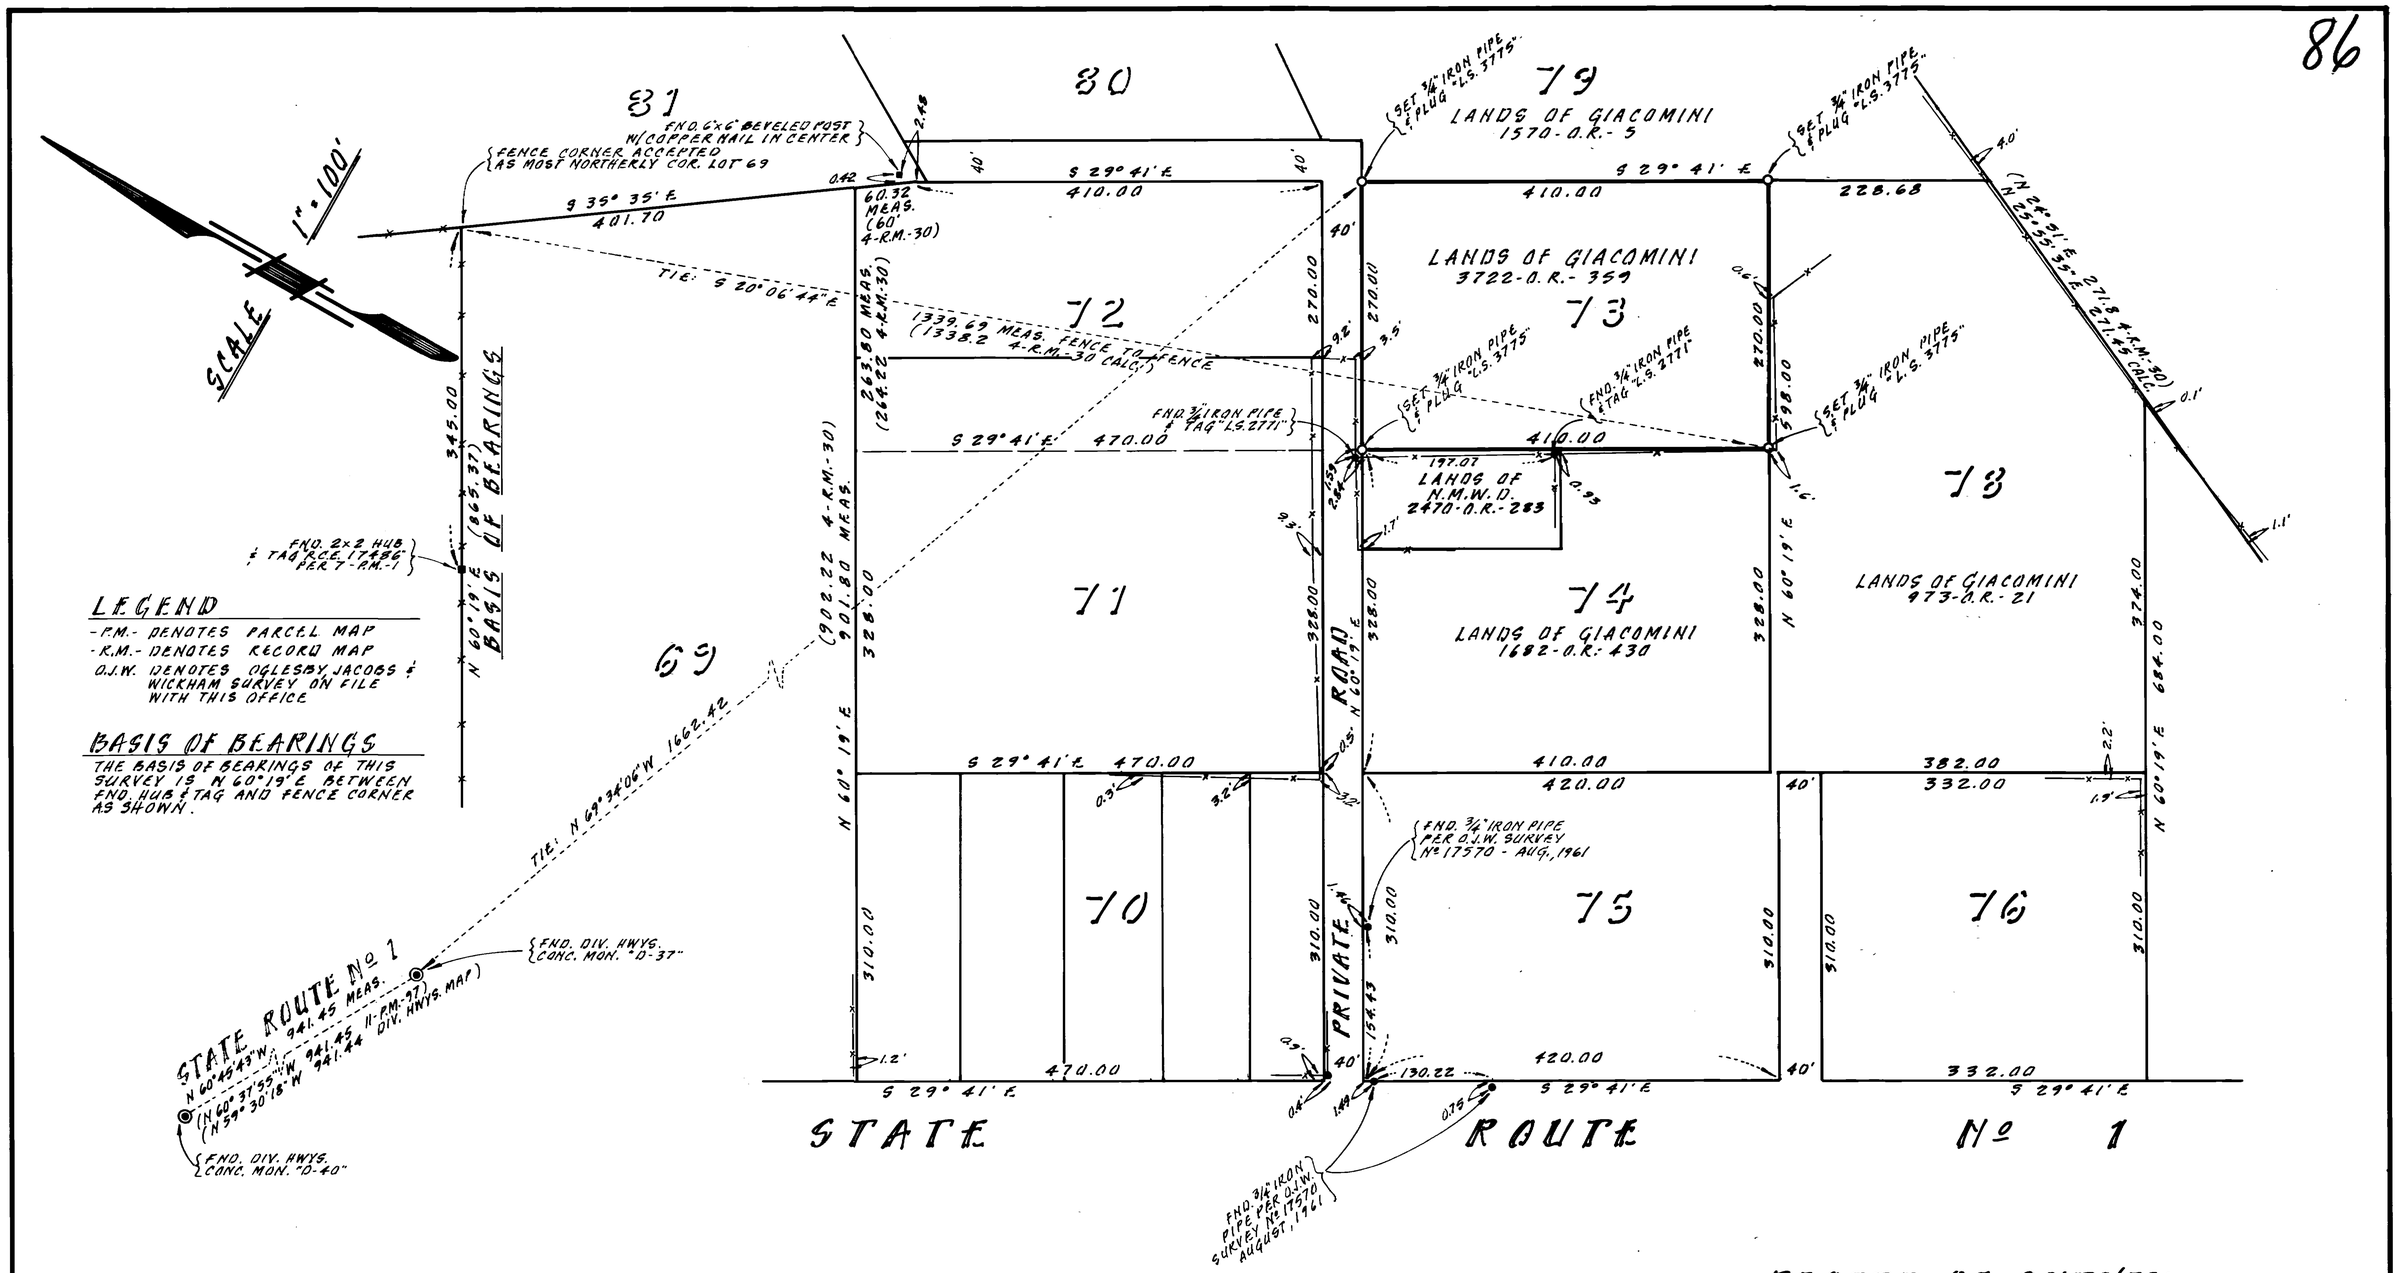

LEGEND

- P.M. - DENOTES PARCEL MAP
- R.M. - DENOTES RECORD MAP
- O.J.W. DENOTES OGLESBY, JACOBS & WICKHAM SURVEY ON FILE WITH THIS OFFICE

BASIS OF BEARINGS

THE BASIS OF BEARINGS OF THIS SURVEY IS N 60°19'E BETWEEN FND. HUB & TAG AND FENCE CORNER AS SHOWN.

SURVEYOR'S CERTIFICATE

This map correctly represents a survey made by me or under my direction in conformance with the requirements of the Land Surveyor's Act at the request of TOBY GIACOMINI in AUGUST, 1980

Signed: Joseph Grippi L.S. 3775

COUNTY SURVEYOR'S CERTIFICATE

This map has been examined for conformance with the requirements of the Land Surveyor's Act.

This 22 day of Oct, 1980.

Signed: L. A. Hill
ACTING COUNTY SURVEYOR

RECORDER'S CERTIFICATE

Filed this 4th day of Nov, 1980 at 1:30 pm. in Book 16 of Surveys at Page 86 at the request of Dept of Public
Serial Nº 48656 fee: 6.00
W. Bruce Shafer - County Recorder

By: Alice Lake
Deputy

RECORD OF SURVEY

LANDS OF T.B. GIACOMINI ET UX
3722 - O.R. - 359
BEING LOT 73 OF
"MAP Nº 1 PT. REYES LAND CO." 4-R.M.-30
MARIN COUNTY RECORDS
VICINITY PT. REYES

MARIN COUNTY CALIFORNIA
AUGUST, 1980 SURVEY Nº 970

PREPARED BY
JOSEPH GRIPPI & ASSOCIATES, INC.
1017 GRAND AVENUE
SAN RAFAEL CALIFORNIA

SHEET 1 OF 1

J-970

Can 4798