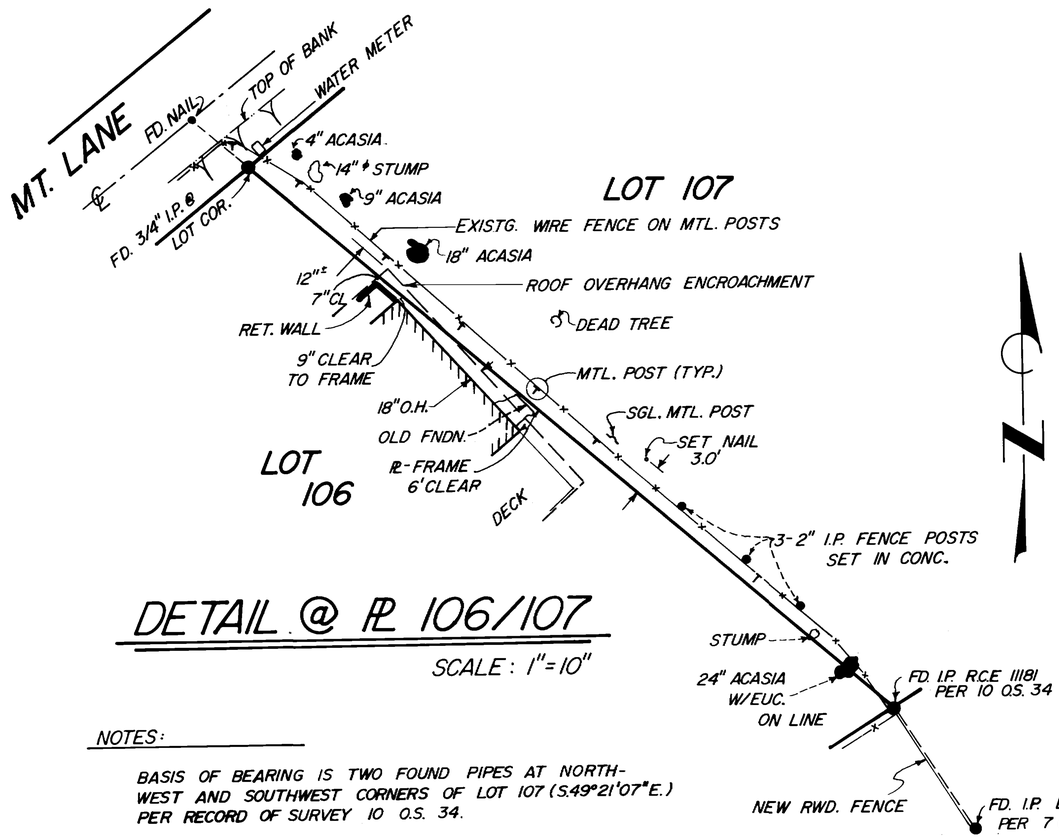

DETAIL @ PL 106/107

SCALE: 1"=10"

NOTES:

BASIS OF BEARING IS TWO FOUND PIPES AT NORTH-WEST AND SOUTHWEST CORNERS OF LOT 107 (S.49°21'07"E.) PER RECORD OF SURVEY 10 O.S. 34.

"RECORD" TAKEN FROM BOOK 10 OF SURVEY PAGE 34, MARIN COUNTY RECORDS.

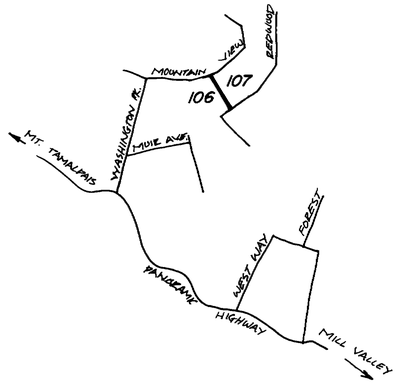

LOCATION MAP

n.t.s.

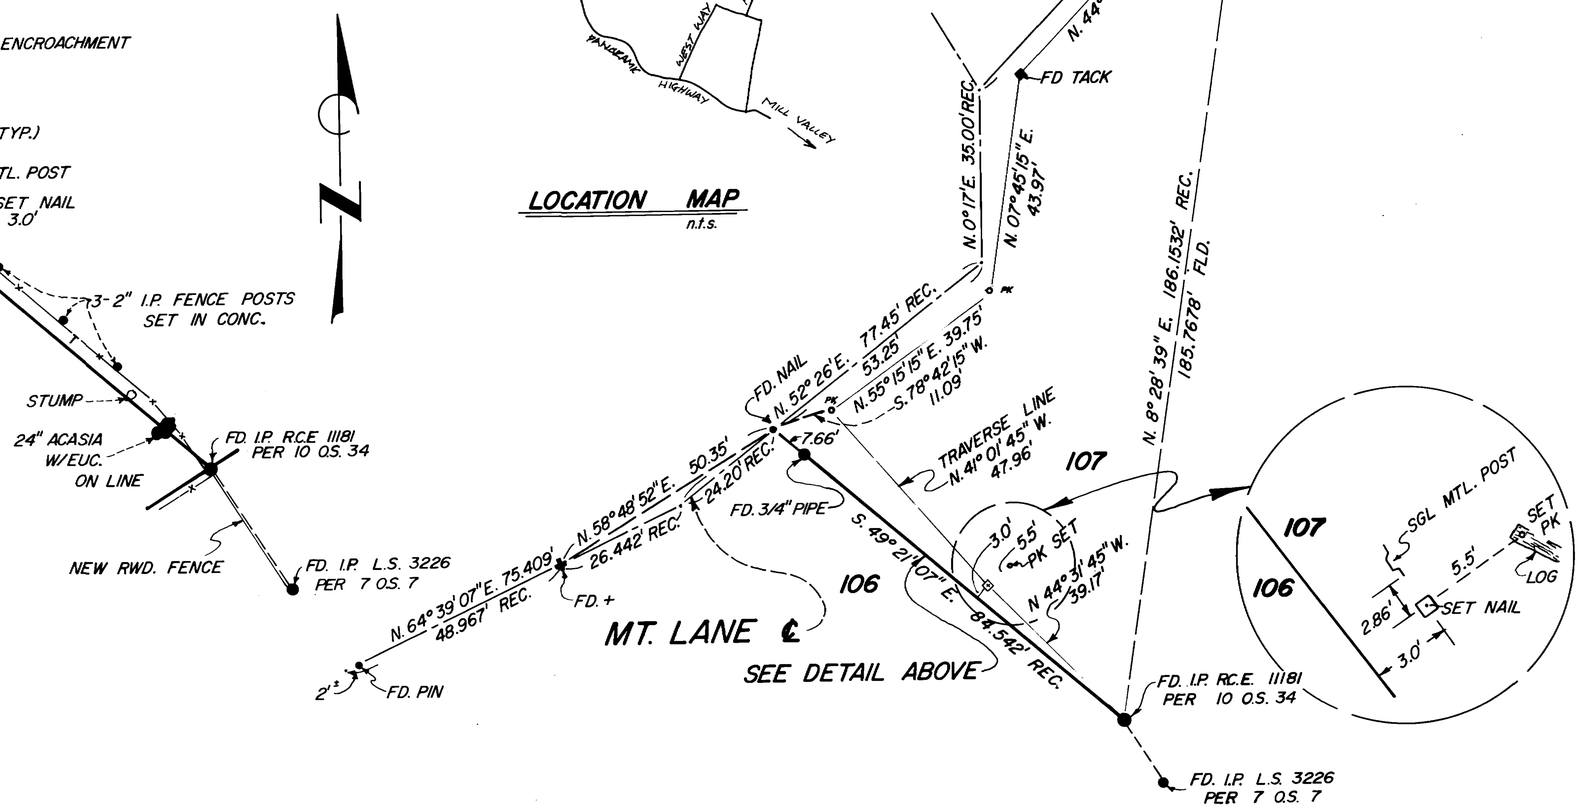

SURVEYOR'S CERTIFICATE

THIS MAP CORRECTLY REPRESENTS A SURVEY MADE BY ME OR UNDER MY DIRECTION IN CONFORMANCE WITH THE REQUIREMENTS OF THE LAND SURVEYOR'S ACT AT THE REQUEST OF: Peter Chase

IN November, 1979.

(SIGNED AND SEALED) Simpkins & Bru, Inc.
Donald B. Simpkins

L.S. No. L.S. No 3201

CO. SURVEYOR'S CERTIFICATE

THIS MAP HAS BEEN EXAMINED FOR CONFORMANCE WITH THE REQUIREMENTS OF THE LAND SURVEYOR'S ACT THIS 6TH DAY OF JANUARY, 1981.

(SIGNED) John M. Baker

COUNTY SURVEYOR

REGISTERED PROFESSIONAL ENGINEER MICHAEL J. BAKER No. C 21,281 CIVIL STATE OF CALIFORNIA

RECORDER'S CERTIFICATE

FILED THIS 8TH DAY OF JANUARY 19 81 AT 3:00 P.M. IN BOOK 16 OF Surveys, AT PAGE 93 SERIAL NO. 919 FEE $ 6.00 AT THE REQUEST OF Dept of Public Works.

W. Bruce Shafer
COUNTY RECORDER

Alice Lake
DEPUTY RECORDER

RECORD OF SURVEY

LINE BETWEEN LOTS 106 AND 107 MUIR WOODS PARK SUB. 3 4 R, M. 14

LOCATION: MUIR WOODS PARK AREA
PREPARED BY: SIMPKINS & BRU
408-A TAMAL VISTA BLVD.
DATE: OCTOBER 1980 SCALE: 1"=20'

COUNTY OF MARIN
L.S. 3201
CORTE MADERA, CALIFORNIA
JOB NO. 917.001

SHEET 1 OF 1

Can 4830