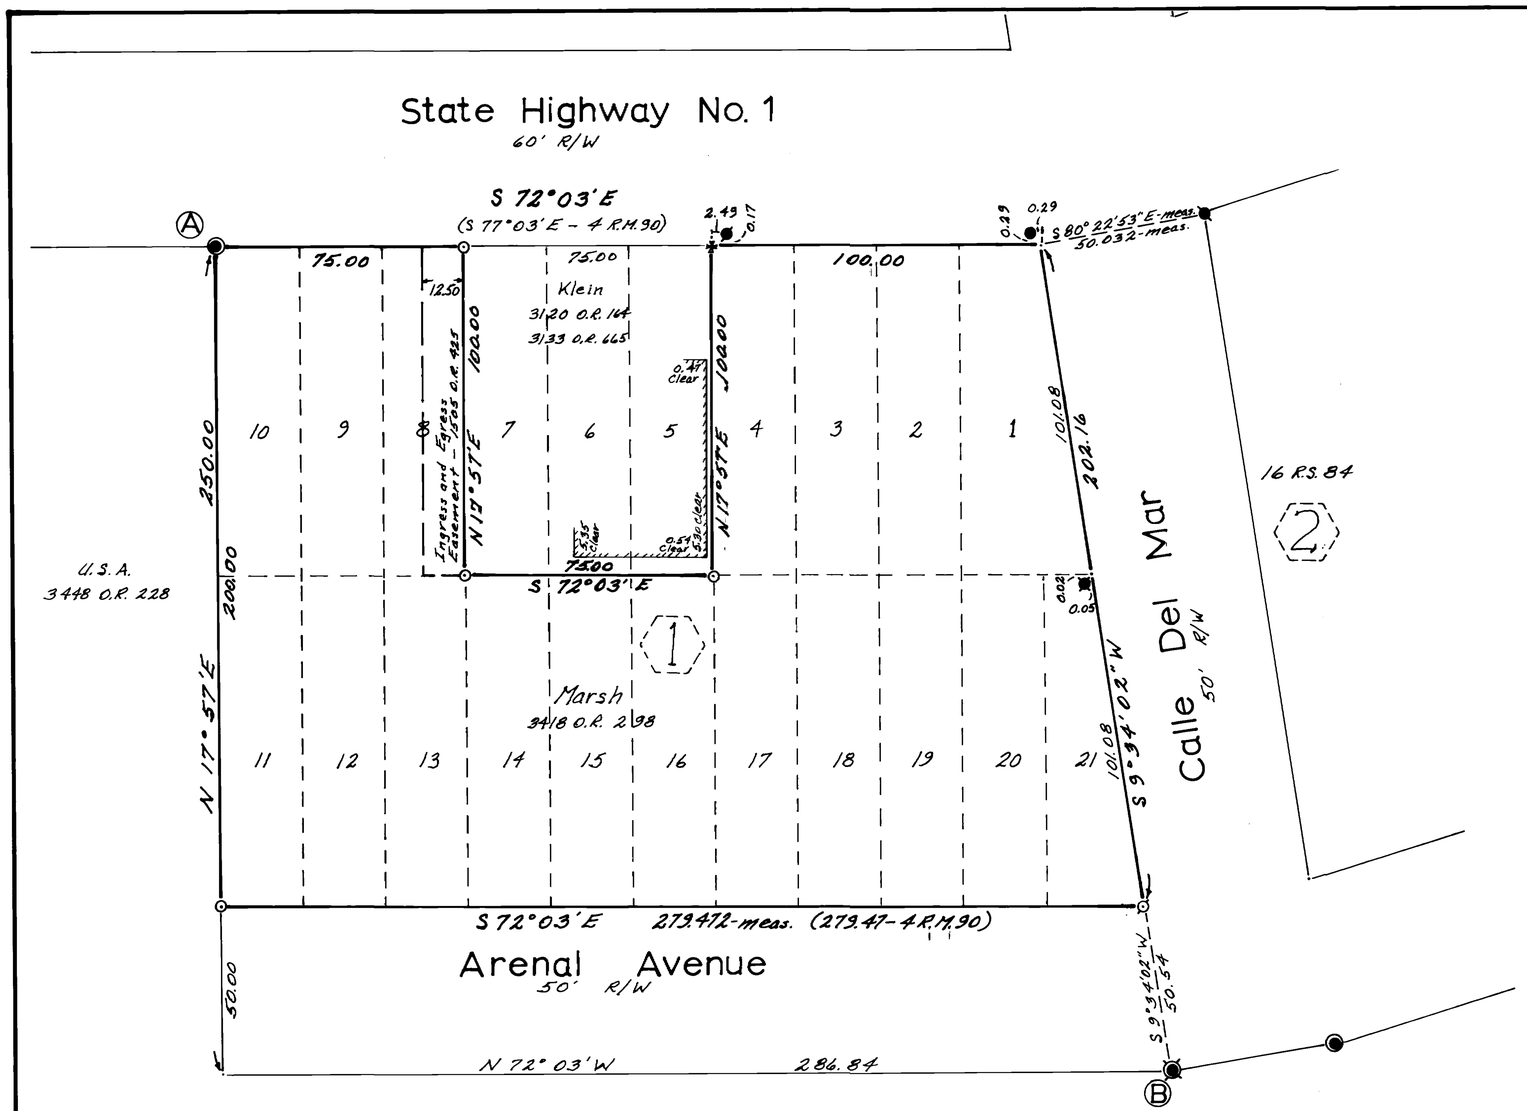

Legend:

- ● = Found Iron Pipe (No tag)
- ◉ = Found Lead Plug + tack
- ◔ = Found R.E. Bar and Alum. Cap - R.E. 16406; 16 R/S 84
- ◙ = Found Iron Pipe + Tag - R.E. 9914
- ◉ = Found Iron Pipe + Brass Cap - L.S. 2781; 2 R/S 201
- ◉ = Found Lead Plug + Tag - L.S. 2781; S.W. Wingwall Bridge; 2 R/S 201
- ⊙ = Set Iron Pipe + Tag - L.S. 3971
- ⌀ = Set Nail + Tag in pavement L.S. 3971
- ✙ = Set cross cut in concrete.

Basis of Bearings

Basis of Bearings is S 30° 58' 33" E - 380.496; between found points (A) and (B) as shown.

SURVEYOR'S CERTIFICATE

96

This map correctly represents a survey made by me or under my direction in conformance with the requirements of the Land Surveyor's Act at the request of Proctor Jones in November 1980.

Edwin B. Gardner
Edwin B. Gardner, L.S. 3971

LICENSED LAND SURVEYOR EDWIN B. GARDNER No. 3971 STATE OF CALIFORNIA

COUNTY SURVEYOR'S CERTIFICATE

This map has been examined for conformance with the requirements of Land Surveyor's Act this 29th day of JANUARY 1981.

County Surveyor

REGISTERED PROFESSIONAL ENGINEER JOHN MICHAEL DANER No. C 21,281 CIVIL STATE OF CALIFORNIA

RECORDER'S CERTIFICATE

Filed this 6th day of Feb 1981
at 9:46 A.m. in Book 16 of SURVEYS
at page 96, at the request of the
Dept. of Public Works.
Serial No. 5820 Fee: $6.00
W. Bruce Shafer
County Recorder
Alice Lake
By Deputy:

RECORD OF SURVEY

Block 1, except Lots 5, 6 and 7 as per "Map of N.H. Stinson's Subdivision No. 3, at Stinson Beach"; 4 R.M. 90.

Marin County California
Scale: 1" = 30' January 1981

Rhodes and Gardner, Inc.
319 Miller Avenue
Mill Valley, California

Sheet 1 of 1

Can 4847