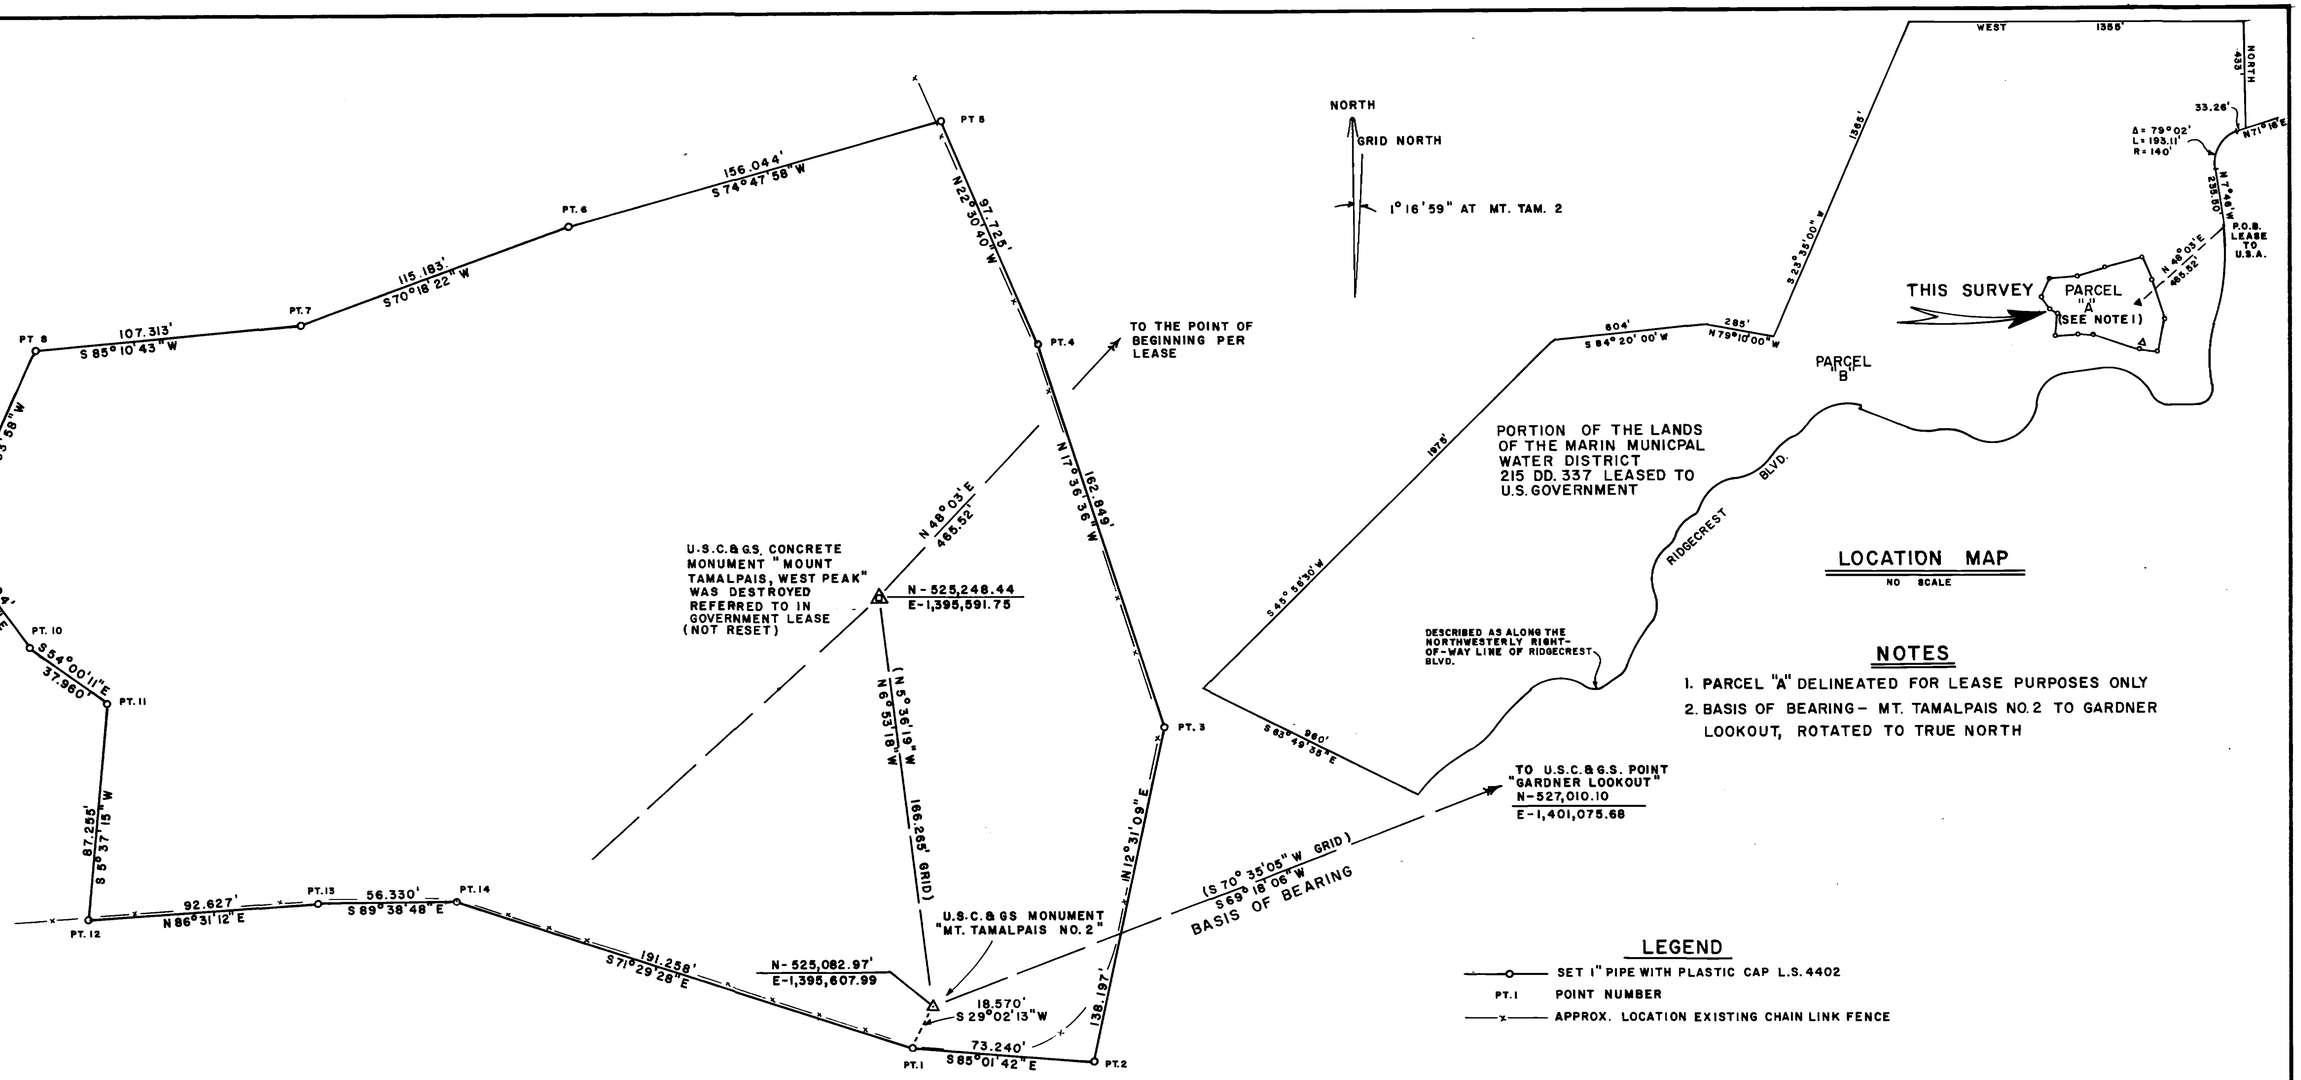

LOCATION MAP

NO SCALE

NOTES

1. PARCEL "A" DELINEATED FOR LEASE PURPOSES ONLY
2. BASIS OF BEARING – MT. TAMALPAIS NO. 2 TO GARDNER LOOKOUT, ROTATED TO TRUE NORTH

LEGEND

- SET 1" PIPE WITH PLASTIC CAP L.S. 4402
- PT. 1 POINT NUMBER
- APPROX. LOCATION EXISTING CHAIN LINK FENCE

SURVEYOR'S CERTIFICATE

THIS MAP CORRECTLY REPRESENTS A SURVEY MADE BY ME OR UNDER MY DIRECTION IN CONFORMANCE WITH THE REQUIREMENTS OF THE LAND SURVEYOR'S ACT AT THE REQUEST OF FEDERAL AVIATION ADMINISTRATION IN MARCH, 1981

William S. Anrig

WILLIAM S. ANRIG L.S. 4402

LICENSED LAND SURVEYOR WILLIAM S. ANRIG No. 4402 STATE OF CALIFORNIA

COUNTY SURVEYOR'S CERTIFICATE

THIS MAP HAS BEEN EXAMINED FOR CONFORMANCE WITH THE REQUIREMENTS OF THE LAND SURVEYORS ACT THIS 12TH DAY OF MAY 1981

John M. Baker

COUNTY SURVEYOR L.S. 5231
JACK BAKER

REGISTERED PROFESSIONAL ENGINEER JOHN M. BAKER No. 5231 CIVIL STATE OF CALIFORNIA

RECORDER'S CERTIFICATE

FILED THIS 18TH DAY OF MAY, 1981
AT 2:37 P.M. IN BOOK 17 OF SURVEYS
AT PAGE 15 AT THE REQUEST OF
THE DEPARTMENT OF PUBLIC WORKS
SERIAL NO. 21849 FEE 6.00

W. BRUCE SHAFER
COUNTY RECORDER

Alice Lake

BY DEPUTY

RECORD OF SURVEY

PORTION OF THE LANDS OF THE MARIN MUNICIPAL WATER DISTRICT 215 DD. 337 MARIN COUNTY, CA.

ANRIG – DOYLE
LICENSED LAND SURVEYORS
165 HELENS LANE, MILL VALLEY, CA.

SHEET 1 OF 1

A.P. 197-120-21 SCALE 1"=40' MARCH, 1981 JOB NO. 81-673

Can 4914